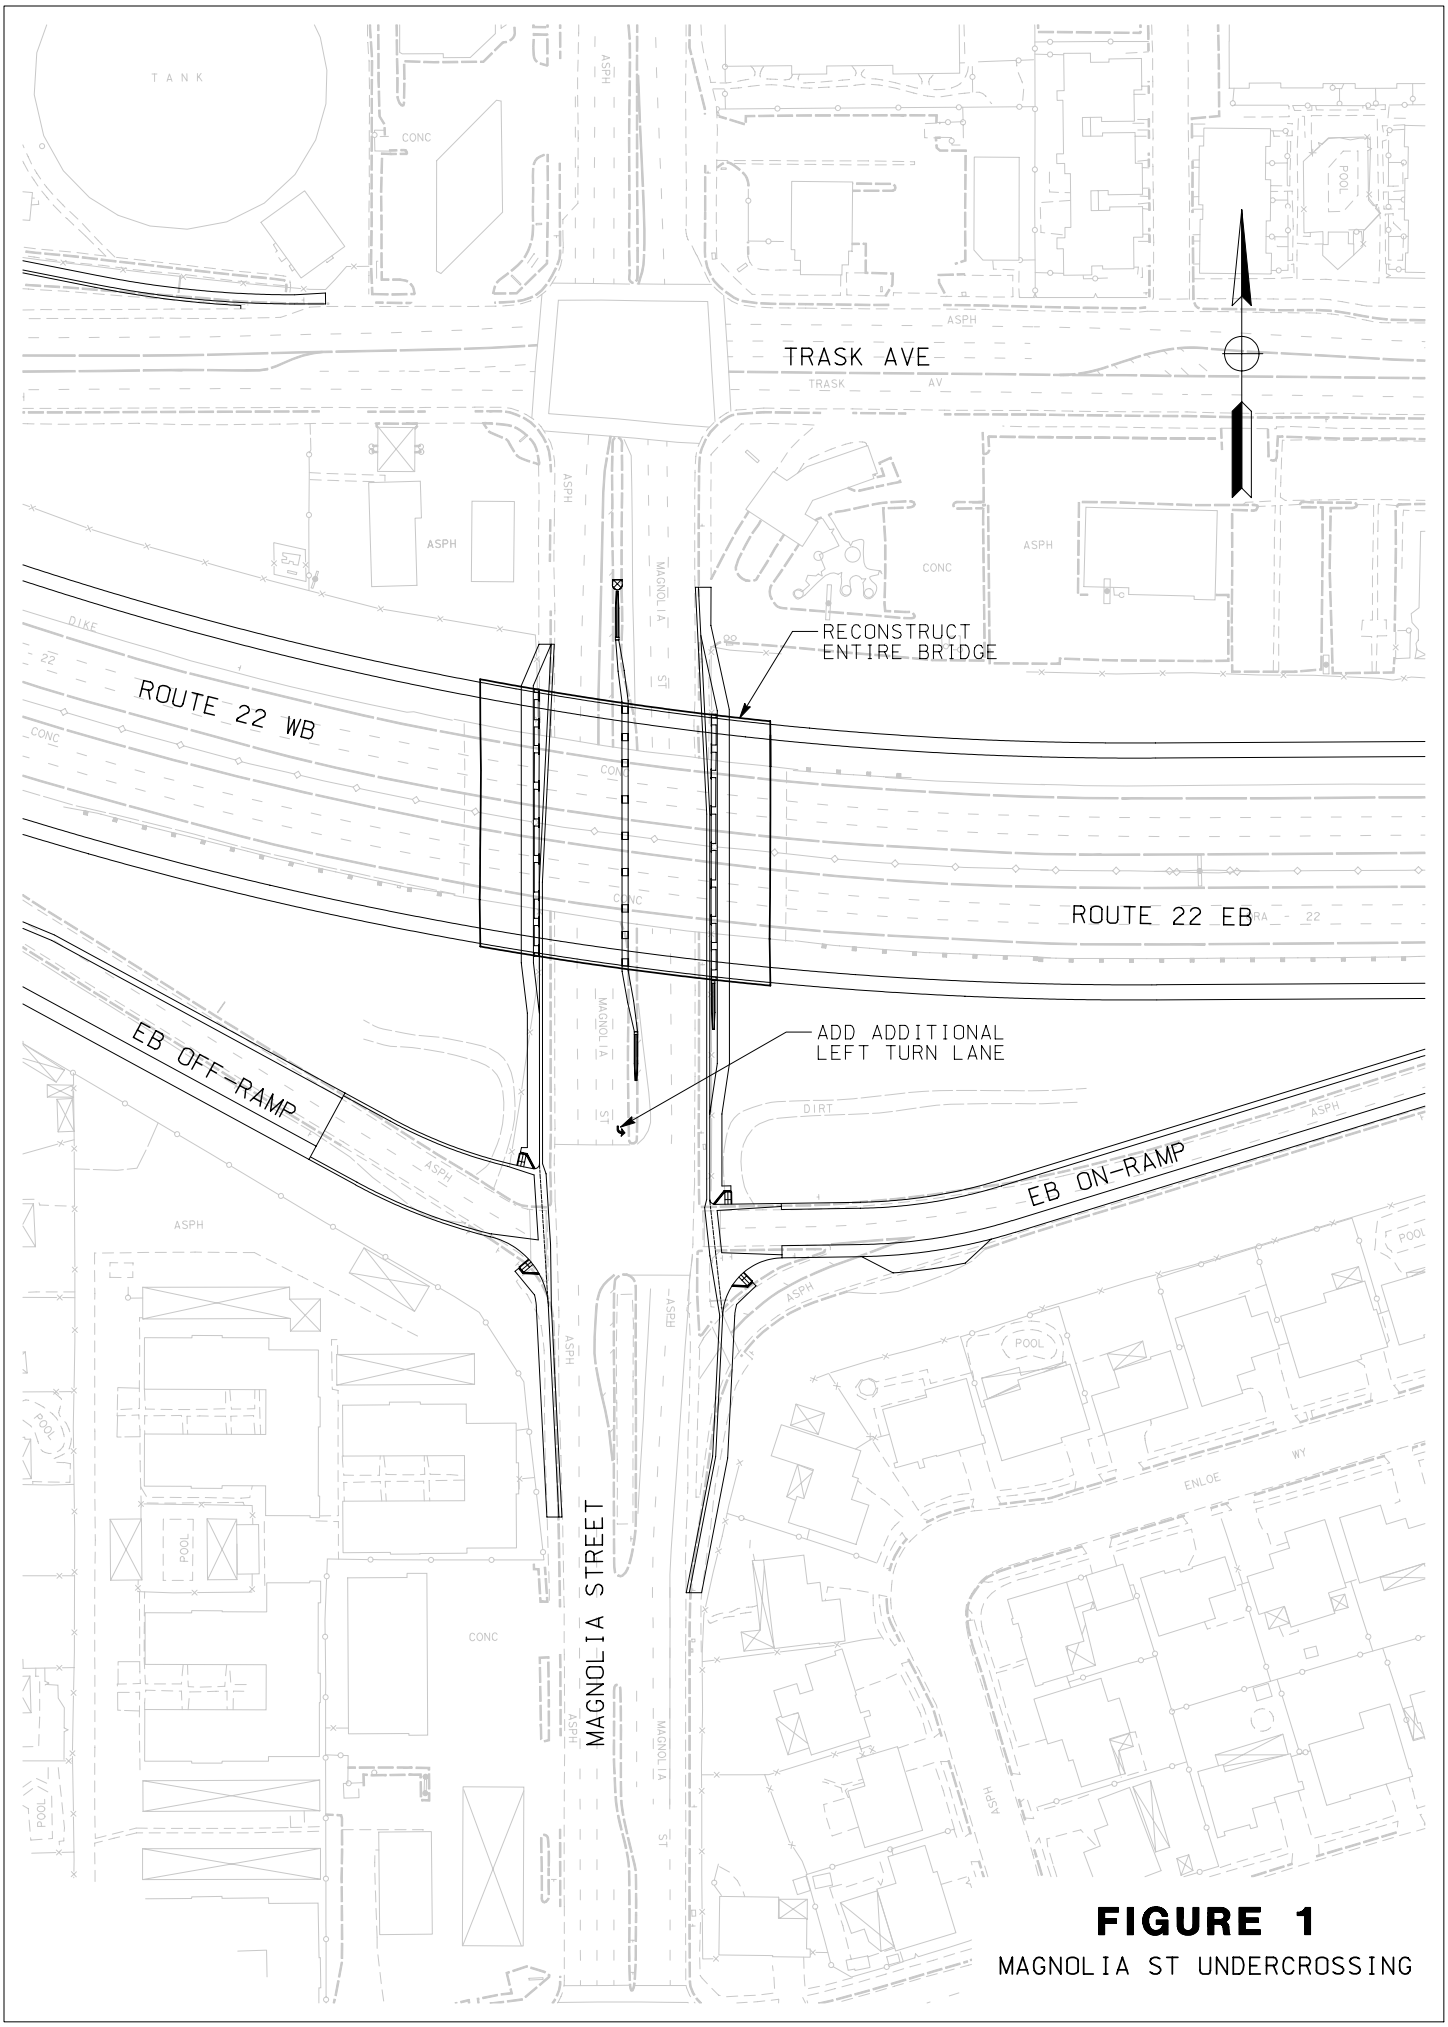

FIGURE 1

MAGNOLIA ST UNDERCROSSING

FILE NAME: O:\DRAWINGS\WOCC\SHT\FIGURE01.SHT
PLOTTED ON: 03/29/06
PLOTTED AT: 9:53:12 AM