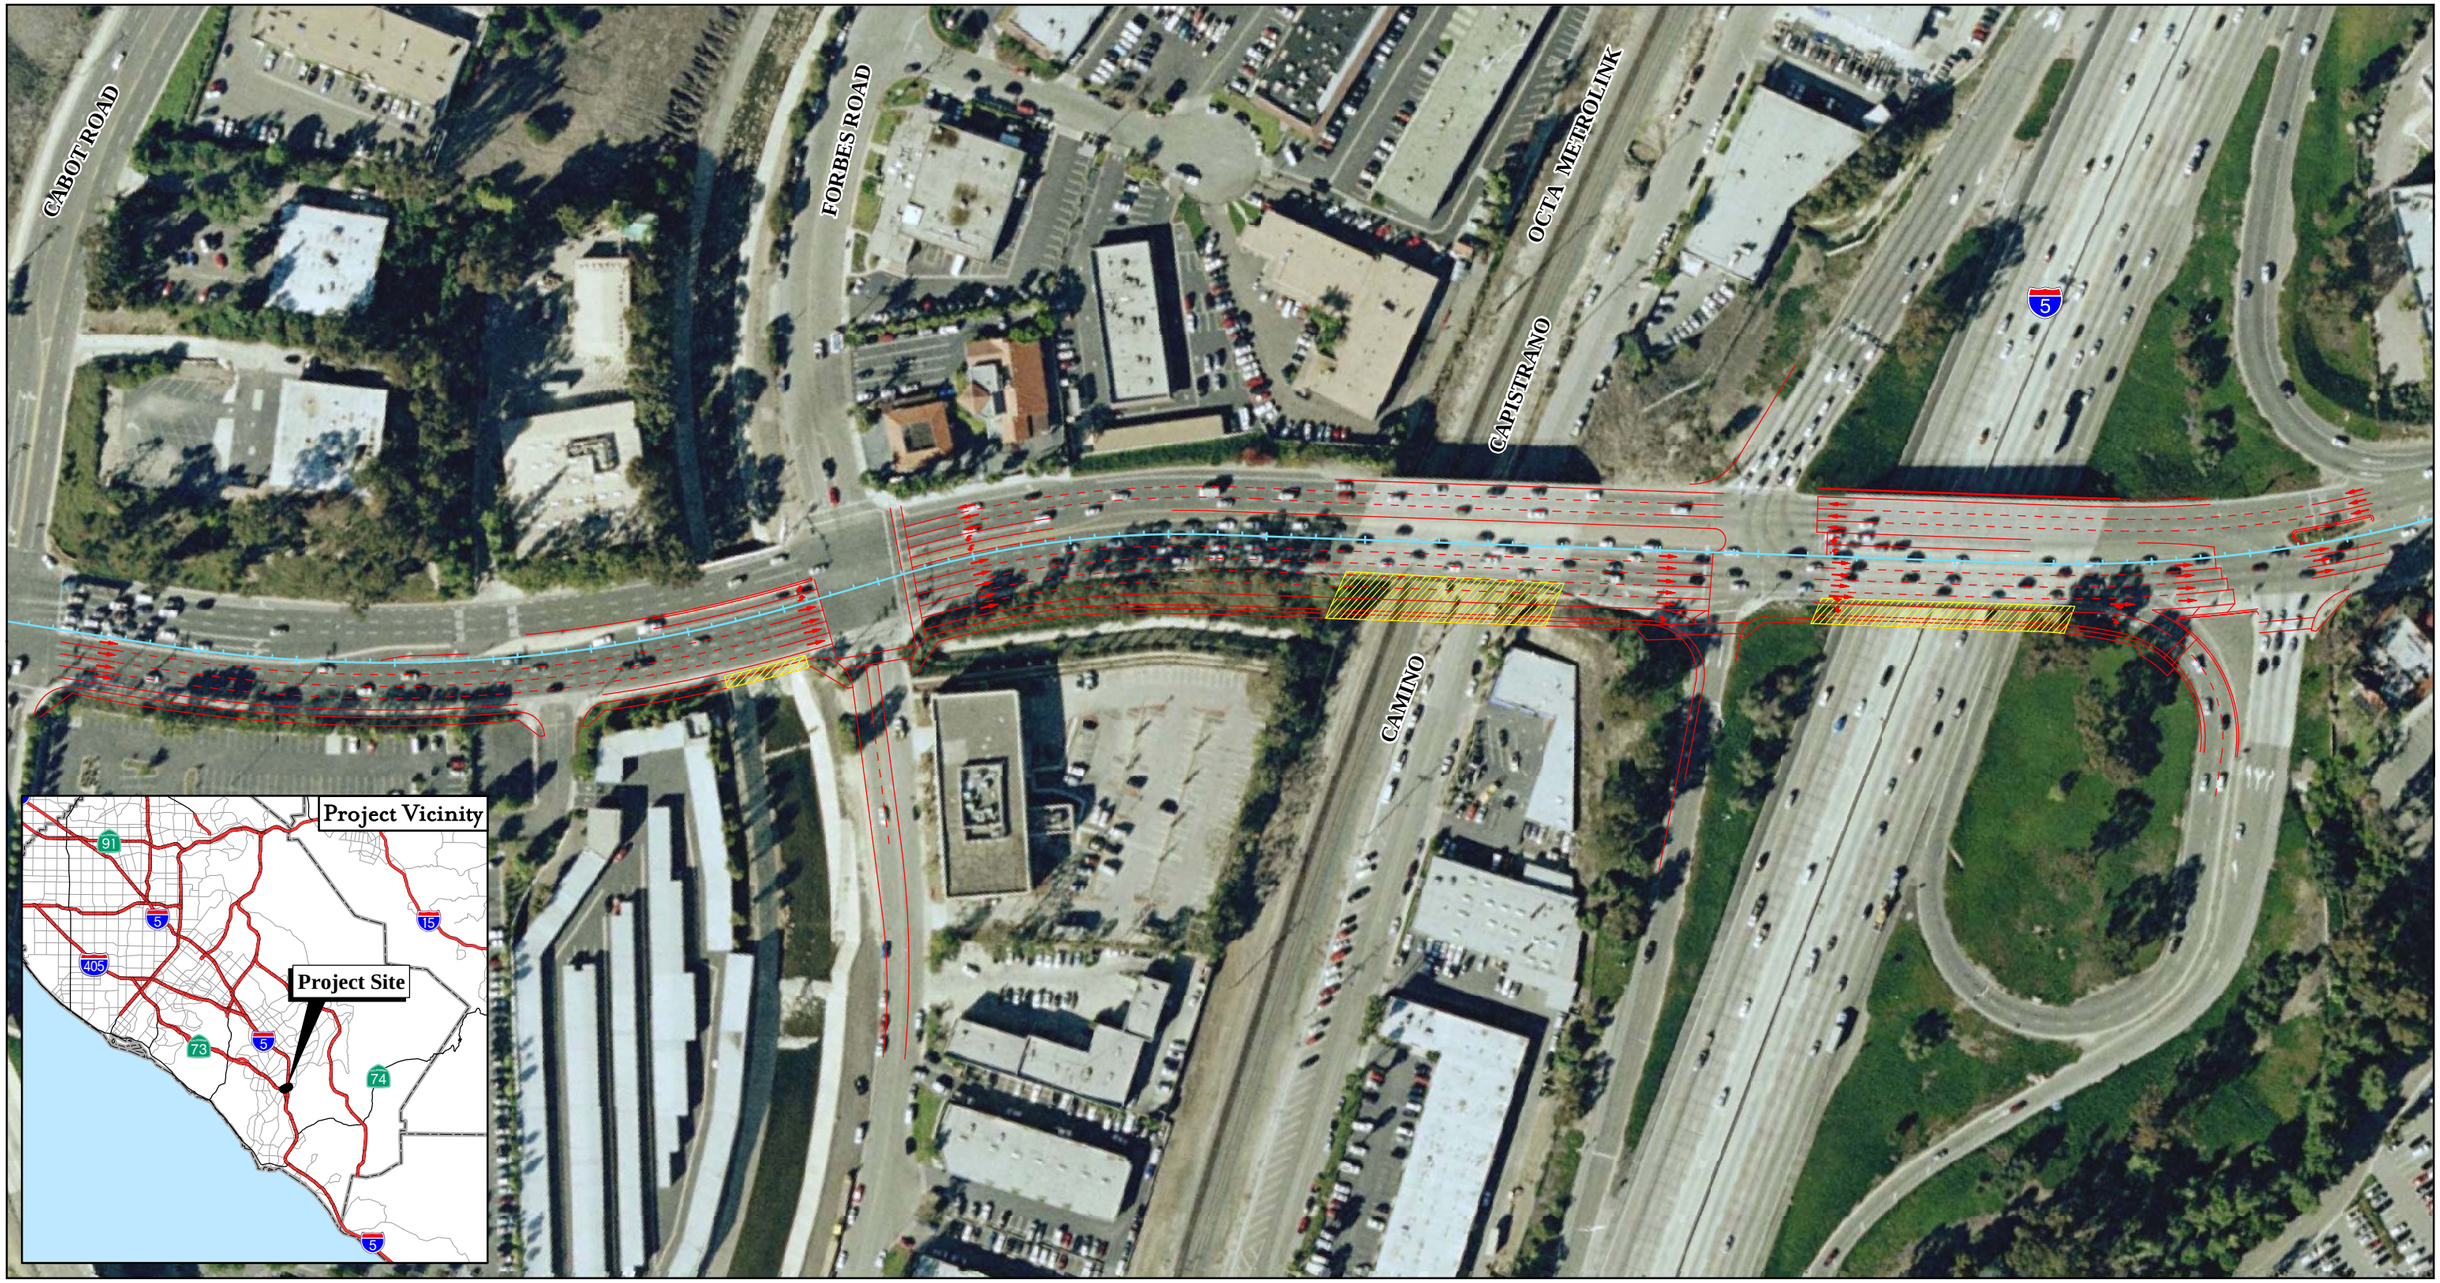

LSA

LEGEND

- Centerline
- Alignment
- Bridge Structure Widening

0 85 170
FEET

SOURCE: AirPhotoUSA (2006), RBF (2006).

I:\RBF0604\GIS\fig1.mxd (5/14/2007)

I-5/Crown Valley Parkway Widening

Project Plans
Bridge No. 55 0444
Bridge No. 55C0166
Bridge No. 55C0281
EA# 0H860K