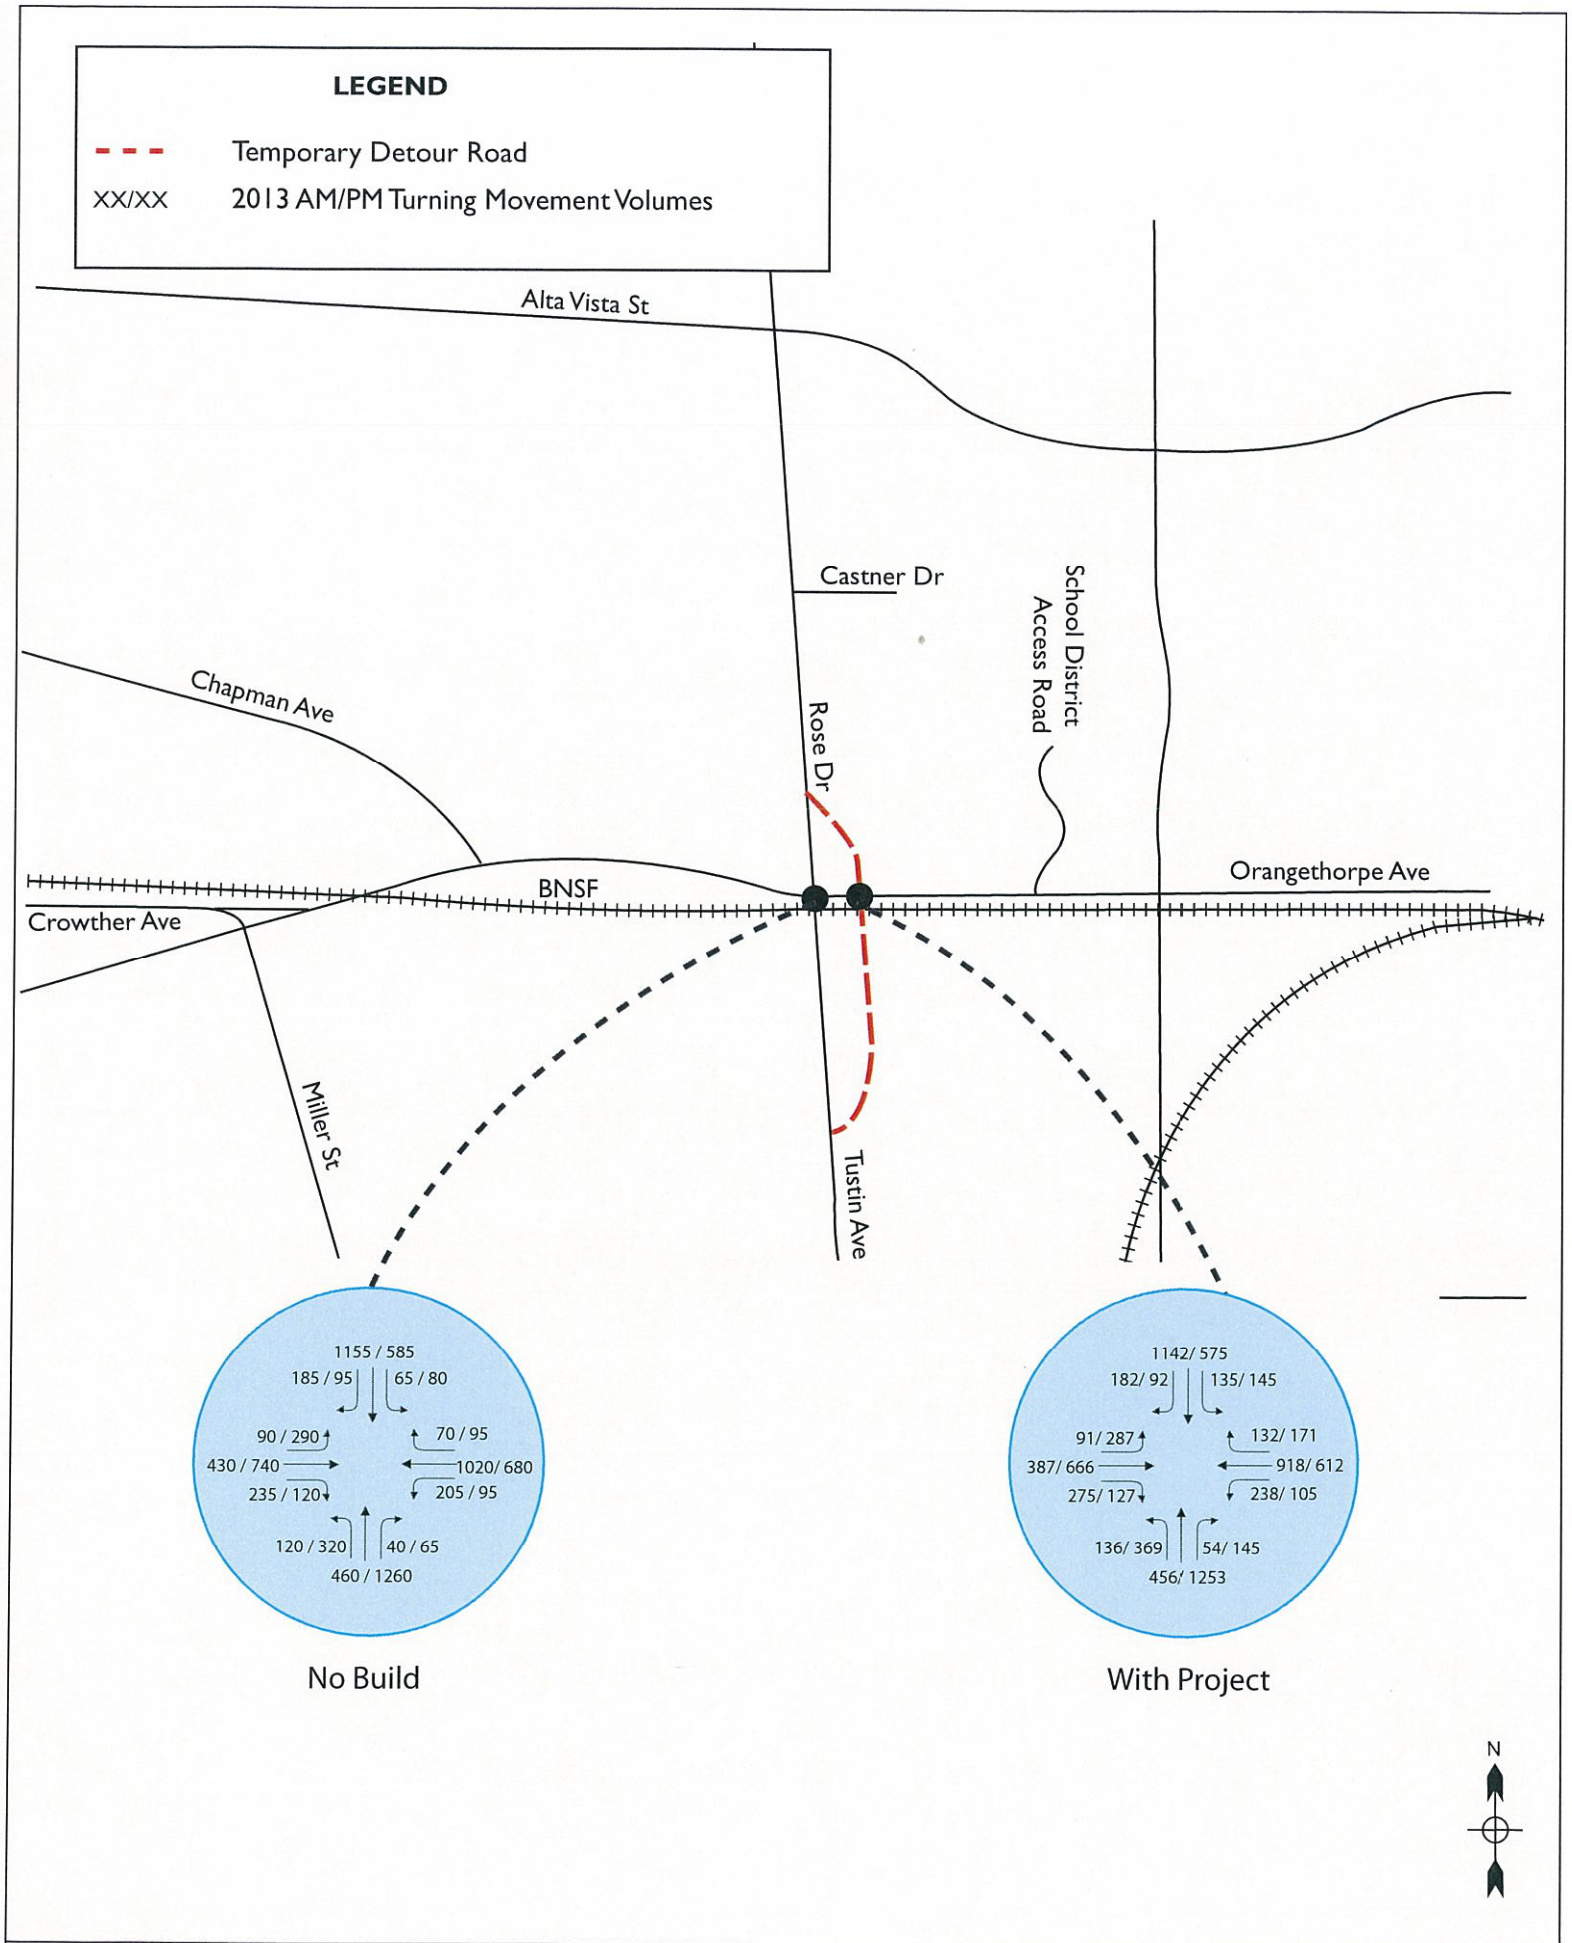

KOA CORPORATION
PLANNING & ENGINEERING

OCTA

Figure 2

Tustin Ave/ Rose Dr Grade Separation Project

Intersection During Construction Volumes