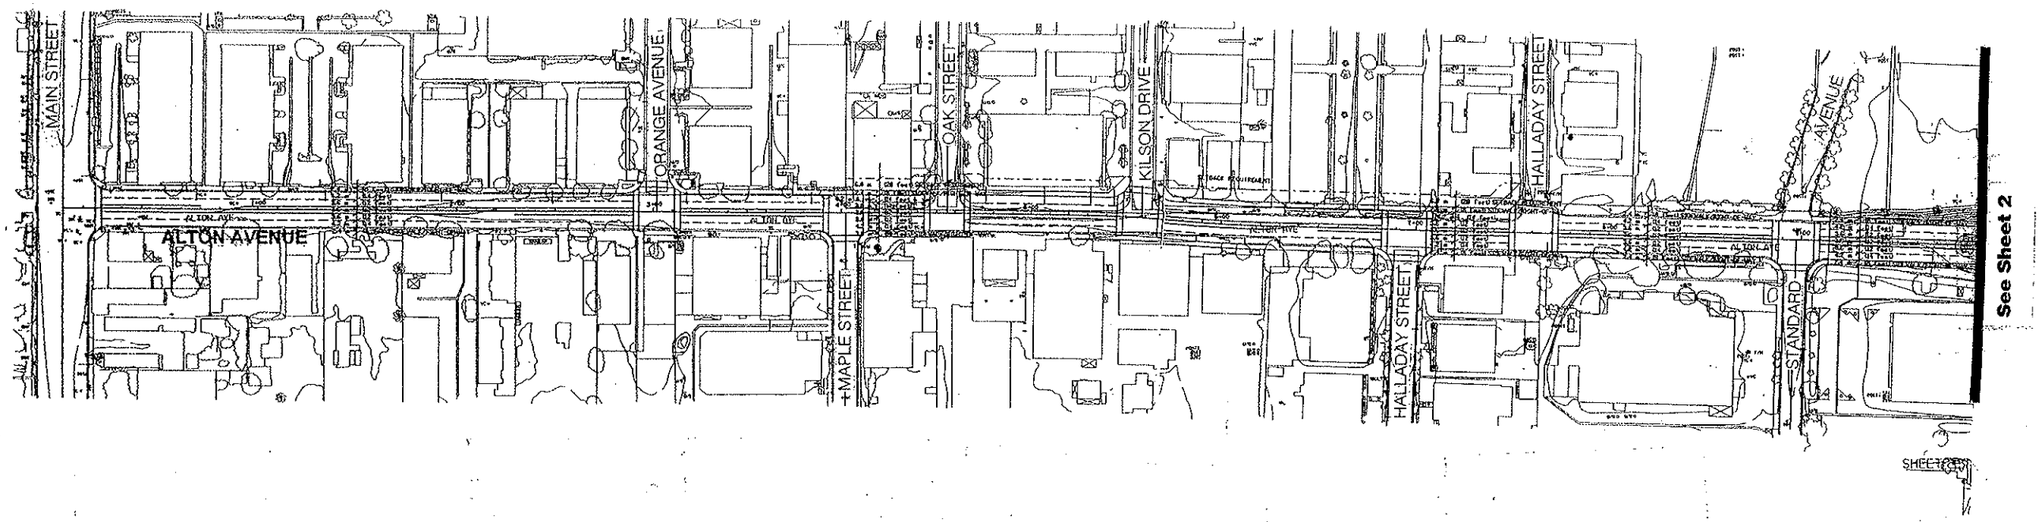

NORTH

Scale: 1:1500

ALTON AVENUE OVERCROSSING AT SR-55

Preferred Alternative

Construct the Alton Avenue Overcrossing, and HOV Direct-Access Drop Ramps, and Spot Widen Alton Avenue to Secondary Arterial Standards

FIGURE 3

Sheet 1 of 4

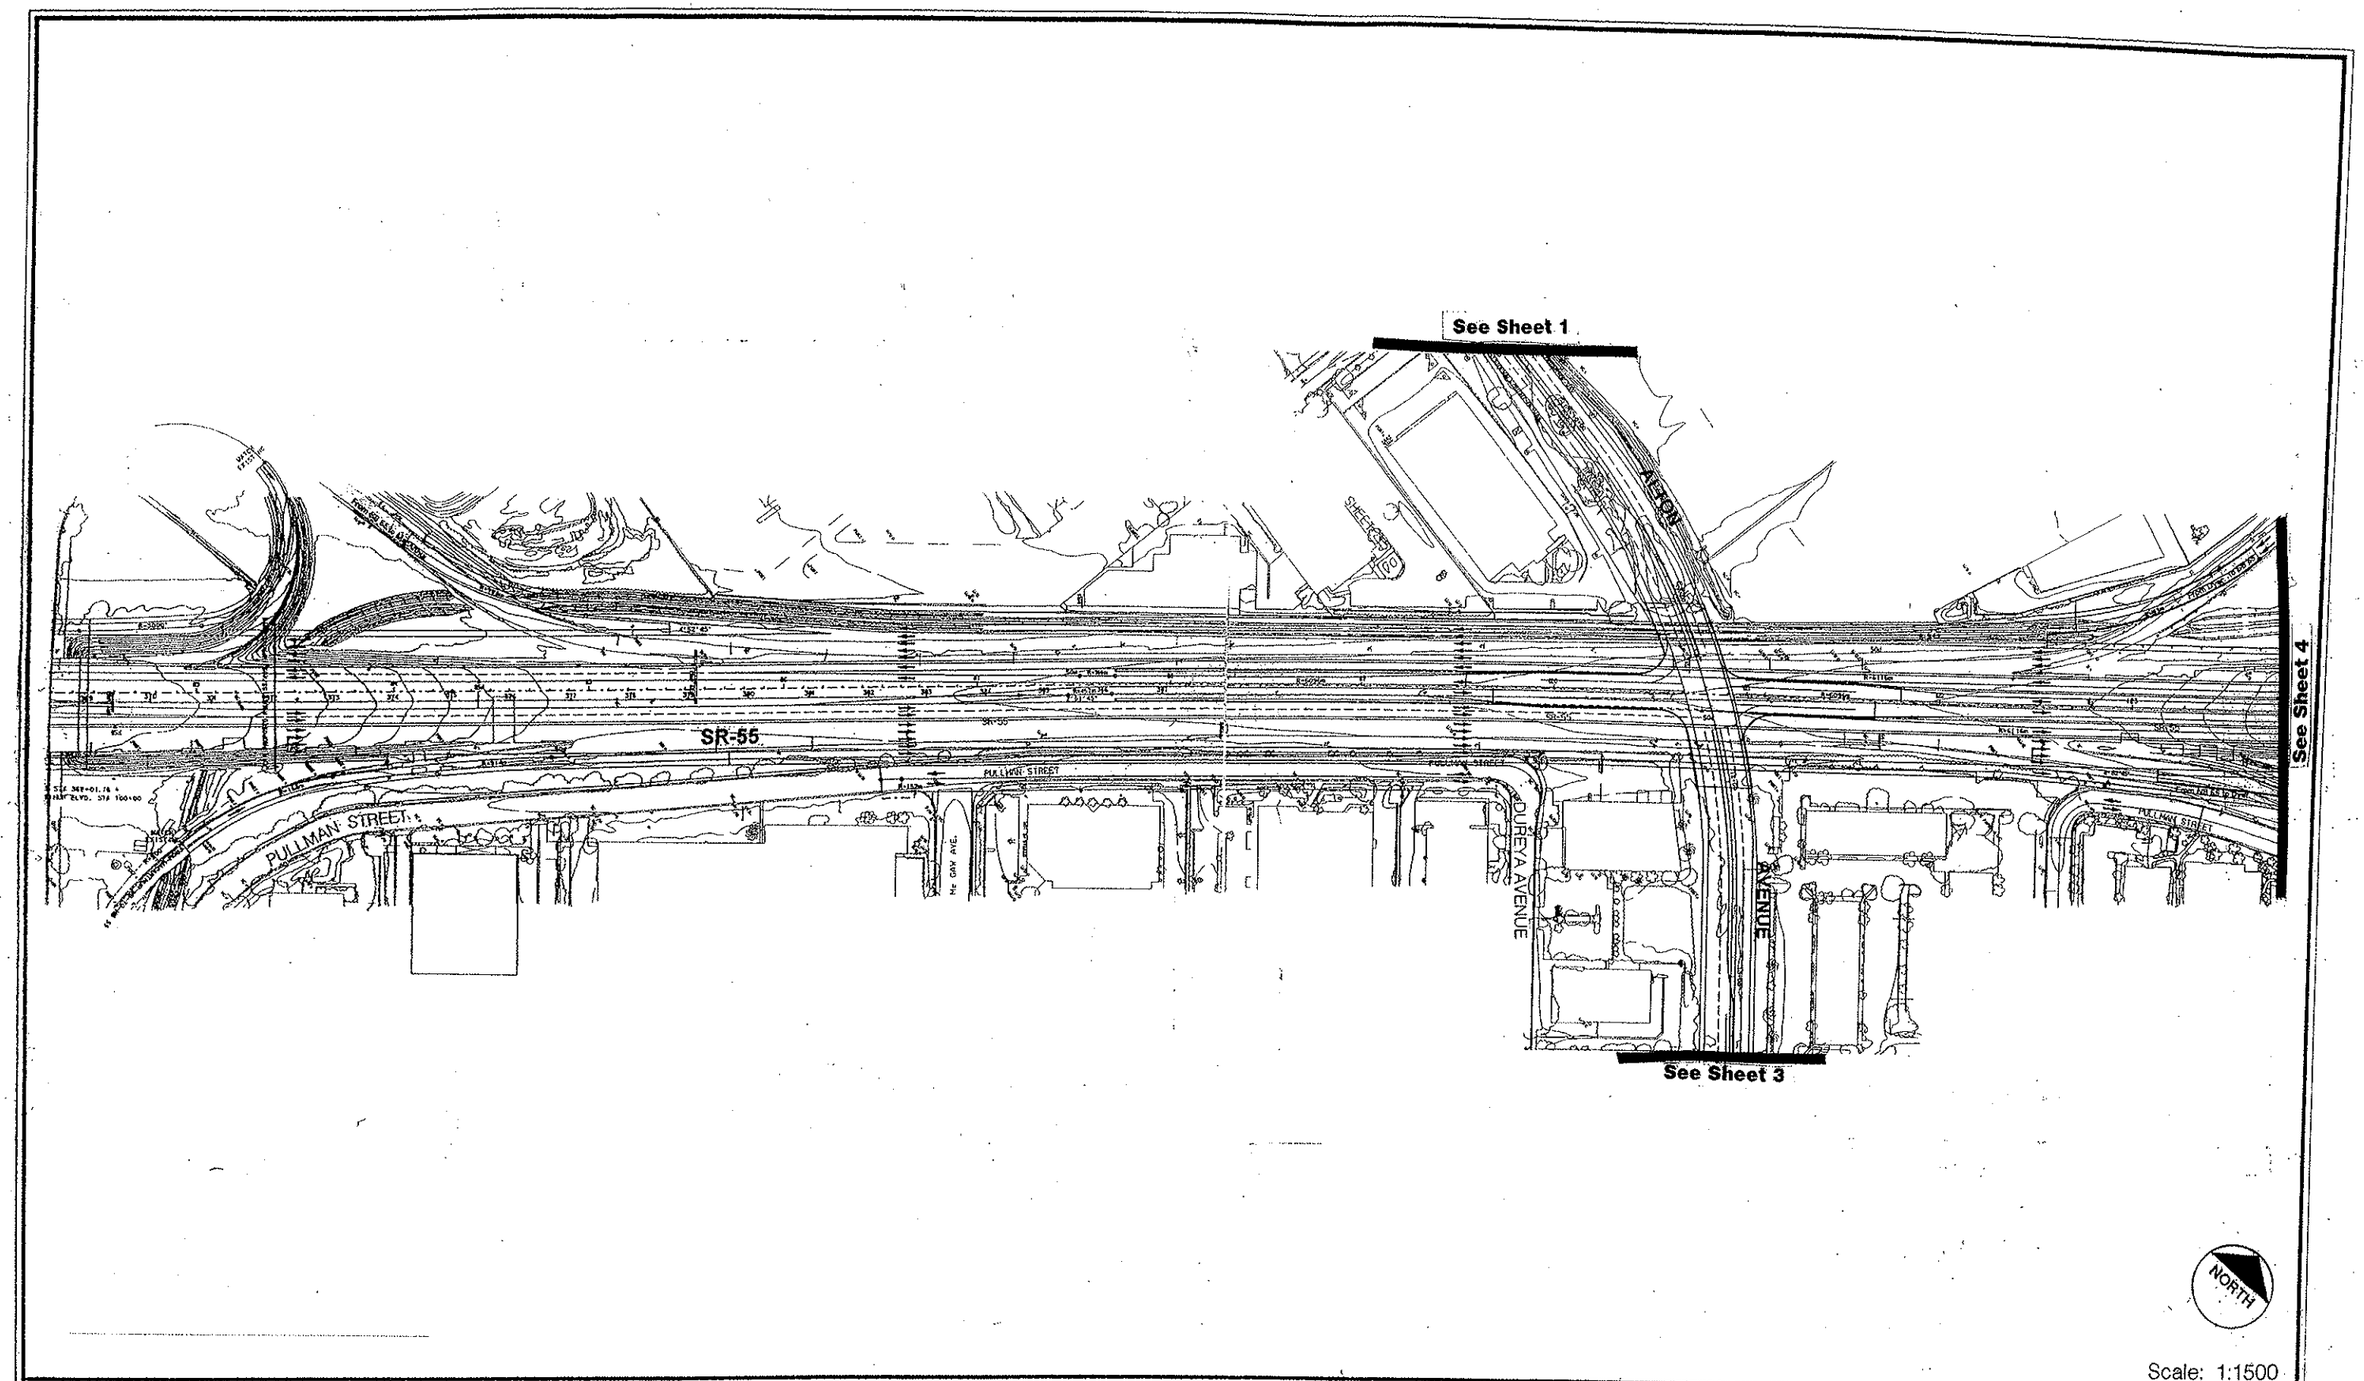

Scale: 1:1500

ALTON AVENUE OVERCROSSING AT SR-55

Preferred Alternative

Construct the Alton Avenue Overcrossing, and HOV Direct-Access Drop Ramps, and Spot Widen Alton Avenue to Secondary Arterial Standards

FIGURE 3

Sheet 2 of 4

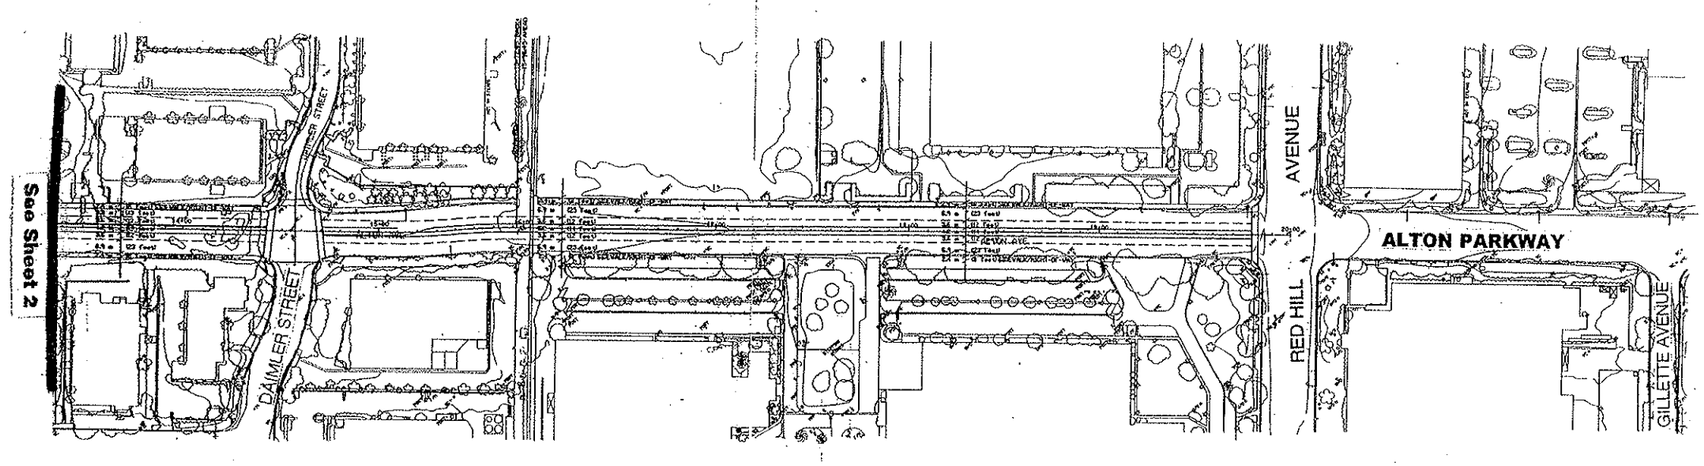

NORTH

Scale: 1:1500

ALTON AVENUE OVERCROSSING AT SR-55	**Preferred Alternative** Construct the Alton Avenue Overcrossing, and HOV Direct-Access Drop Ramps, and Spot Widen Alton Avenue to Secondary Arterial Standards	**FIGURE 3** **Sheet 3 of 4**

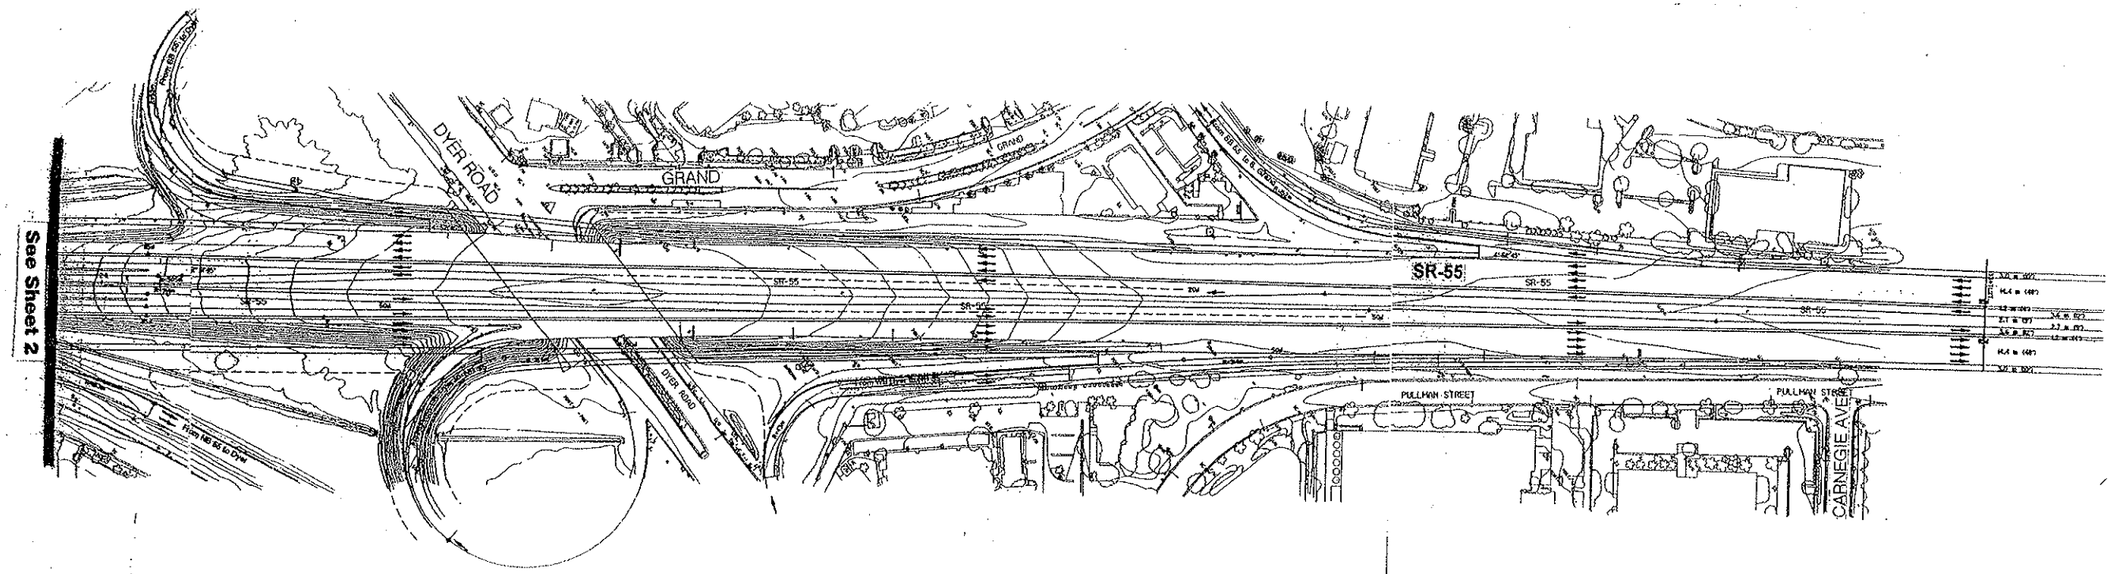

NORTH

Scale: 1:1500

ALTON AVENUE OVERCROSSING AT SR-55	**Preferred Alternative** Construct the Alton Avenue Overcrossing, and HOV Direct-Access Drop Ramps, and Spot Widen Alton Avenue to Secondary Arterial Standards	**FIGURE 3** **Sheet 4 of 4**