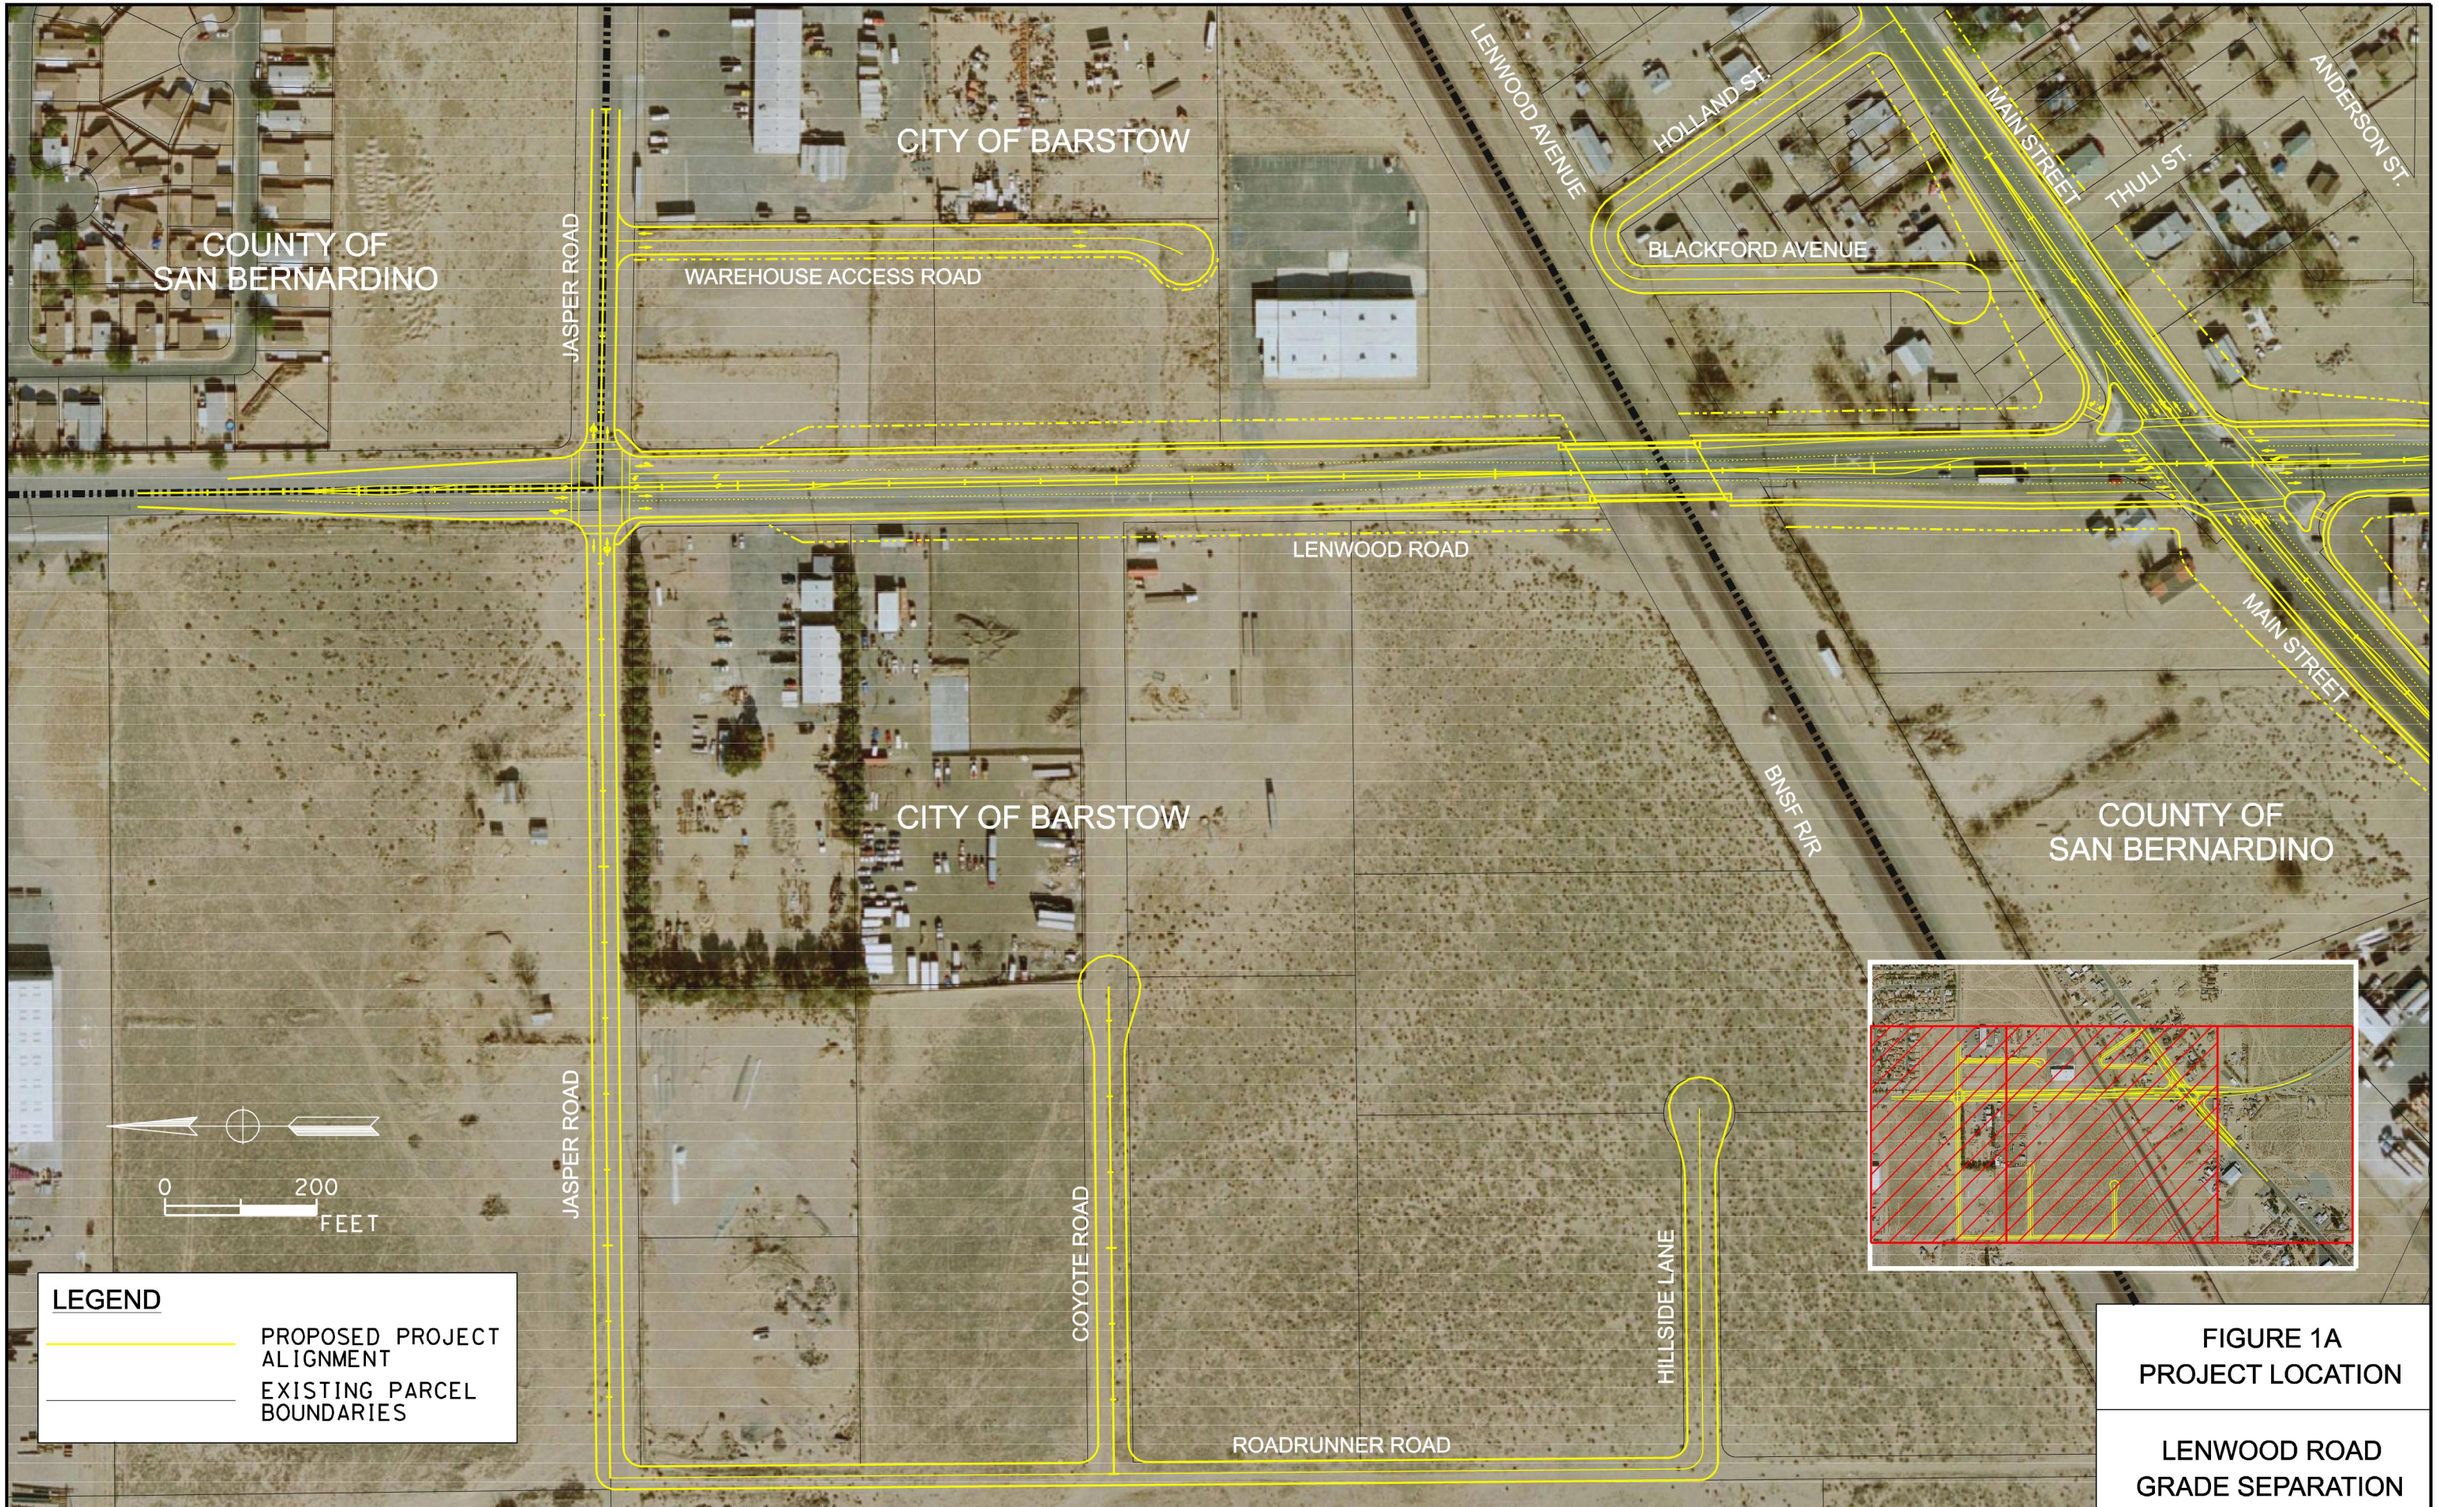

FIGURE 1A
PROJECT LOCATION

LENWOOD ROAD
GRADE SEPARATION