DIST	COUNTY	ROUTE	POST MILES TOTAL PROJECT	SHEET NO.	TOTAL SHEETS
8	Riv	15	3.0-4.0		

REGISTERED CIVIL ENGINEER

PLANS APPROVAL DATE

REGISTERED PROFESSIONAL ENGINEER
NO.
EXP.
CIVIL
STATE OF CALIFORNIA

CITY OF TEMECULA
43200 BUSINESS PARK DRIVE
TEMECULA, CA 92589-9033

RBF CONSULTING
14725 ALTON PARKWAY
IRVINE, CA 92618

The State of California or its officers or agents shall not be responsible for the accuracy or completeness of electronic copies of this plan sheet.

To get to the Caltrans web site, go to: http://www.dot.ca.gov

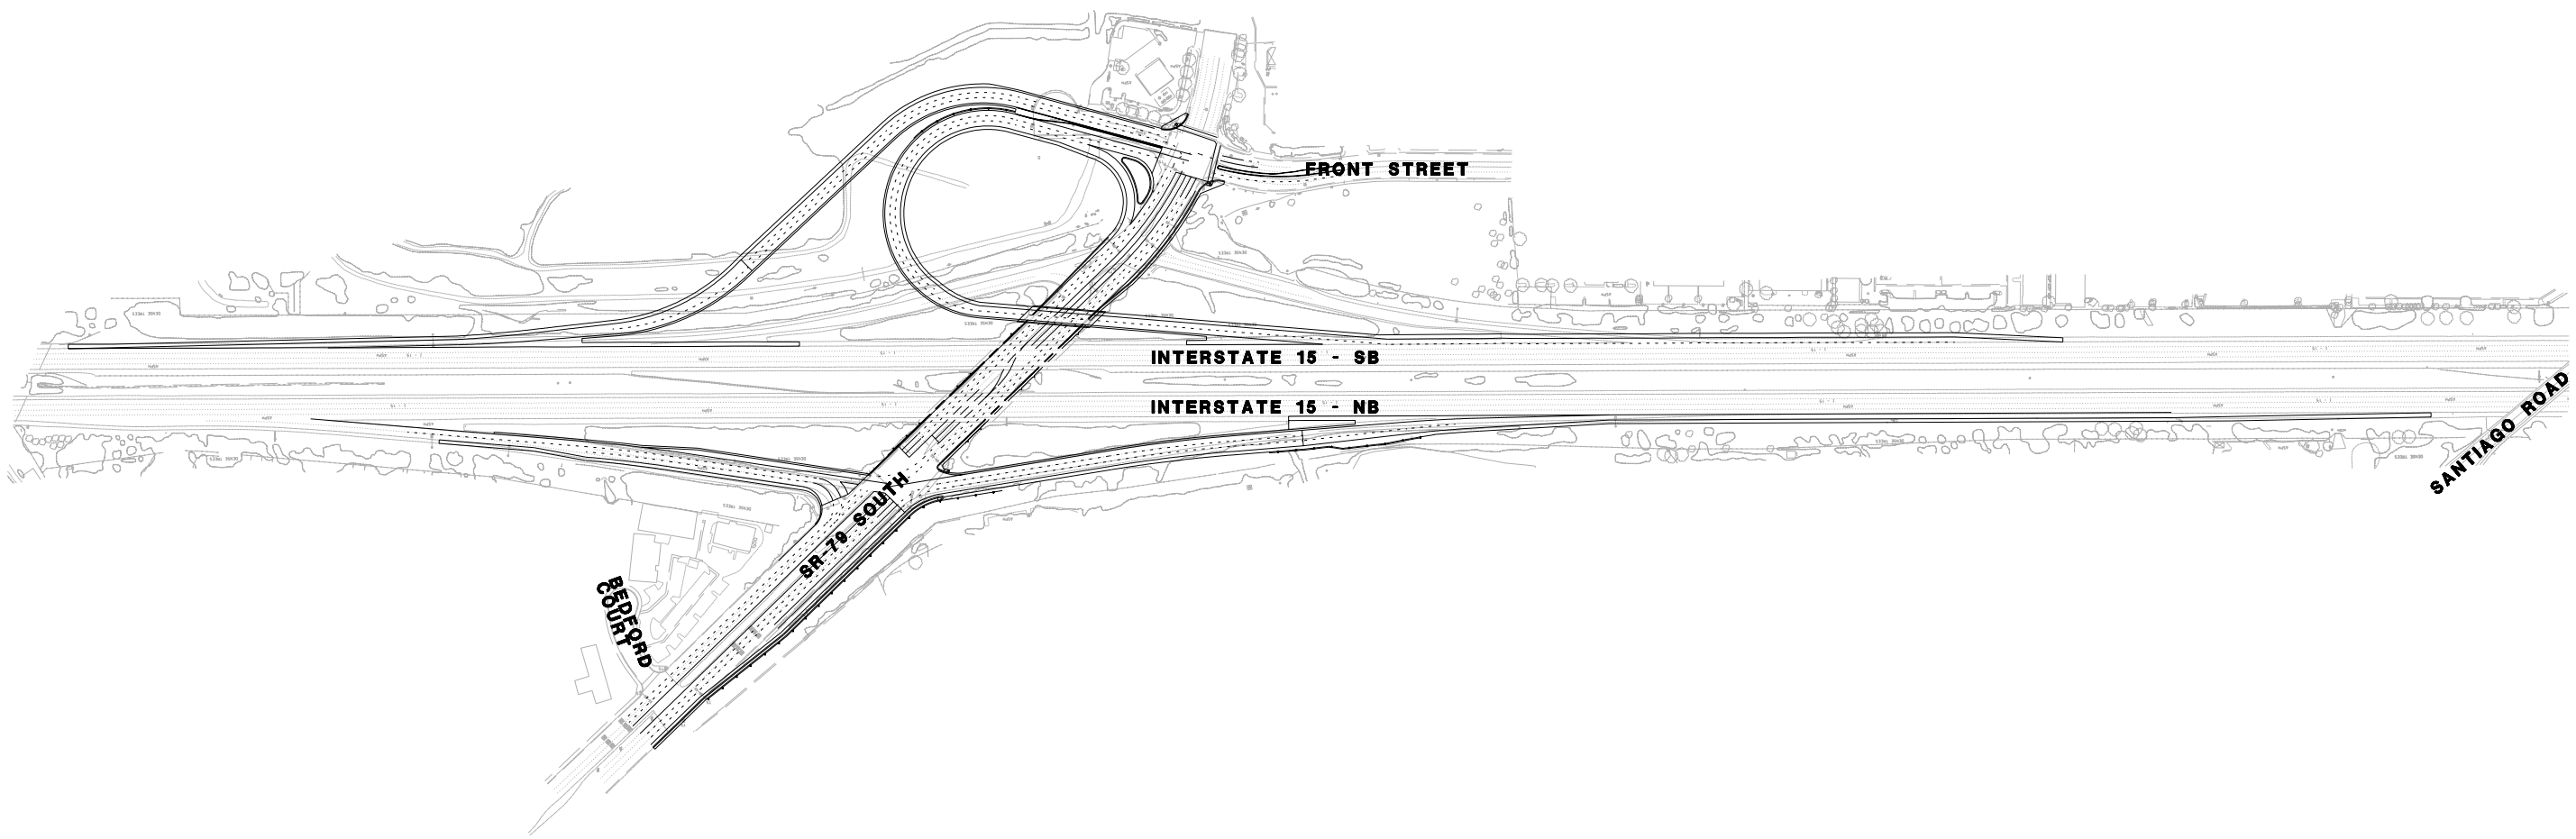

ALTERNATIVE 6
PRELIMINARY PLAN

EXHIBIT 2

SCALE: 1" = 400'

DATE	REVISED BY	DATE REVISED

CALCULATED/DESIGNED BY

CHECKED BY

PROJECT ENGINEER

STATE OF CALIFORNIA - DEPARTMENT OF TRANSPORTATION

Caltrans

12/12/2005 03:25:03 PMKSPERRY h:\PDATA\10103779\cadd\TRANSPW\exhibits\3779fact Sheet Exhibit2.dgn

LAST REVISION 00-00-00 | DATE PLOTTED => $DATE | TIME PLOTTED => $TIME

RELATIVE BORDER SCALE IS IN INCHES 0 1 2 3

USERNAME => $USER
DGN FILE => $REQUEST

CU 00000

EA 432300