Dist	COUNTY	ROUTE	POST MILES TOTAL PROJECT	SHEET No.	TOTAL SHEETS
08	SBd	15	180.2/186.2	1	1

REGISTERED CIVIL ENGINEER DATE

PLANS APPROVAL DATE

REGISTERED PROFESSIONAL ENGINEER No. Exp. CIVIL STATE OF CALIFORNIA

THE STATE OF CALIFORNIA OR ITS OFFICERS OR AGENTS SHALL NOT BE RESPONSIBLE FOR THE ACCURACY OR COMPLETENESS OF SCANNED COPIES OF THIS PLAN SHEET.

SAN BERNARDINO COUNTY

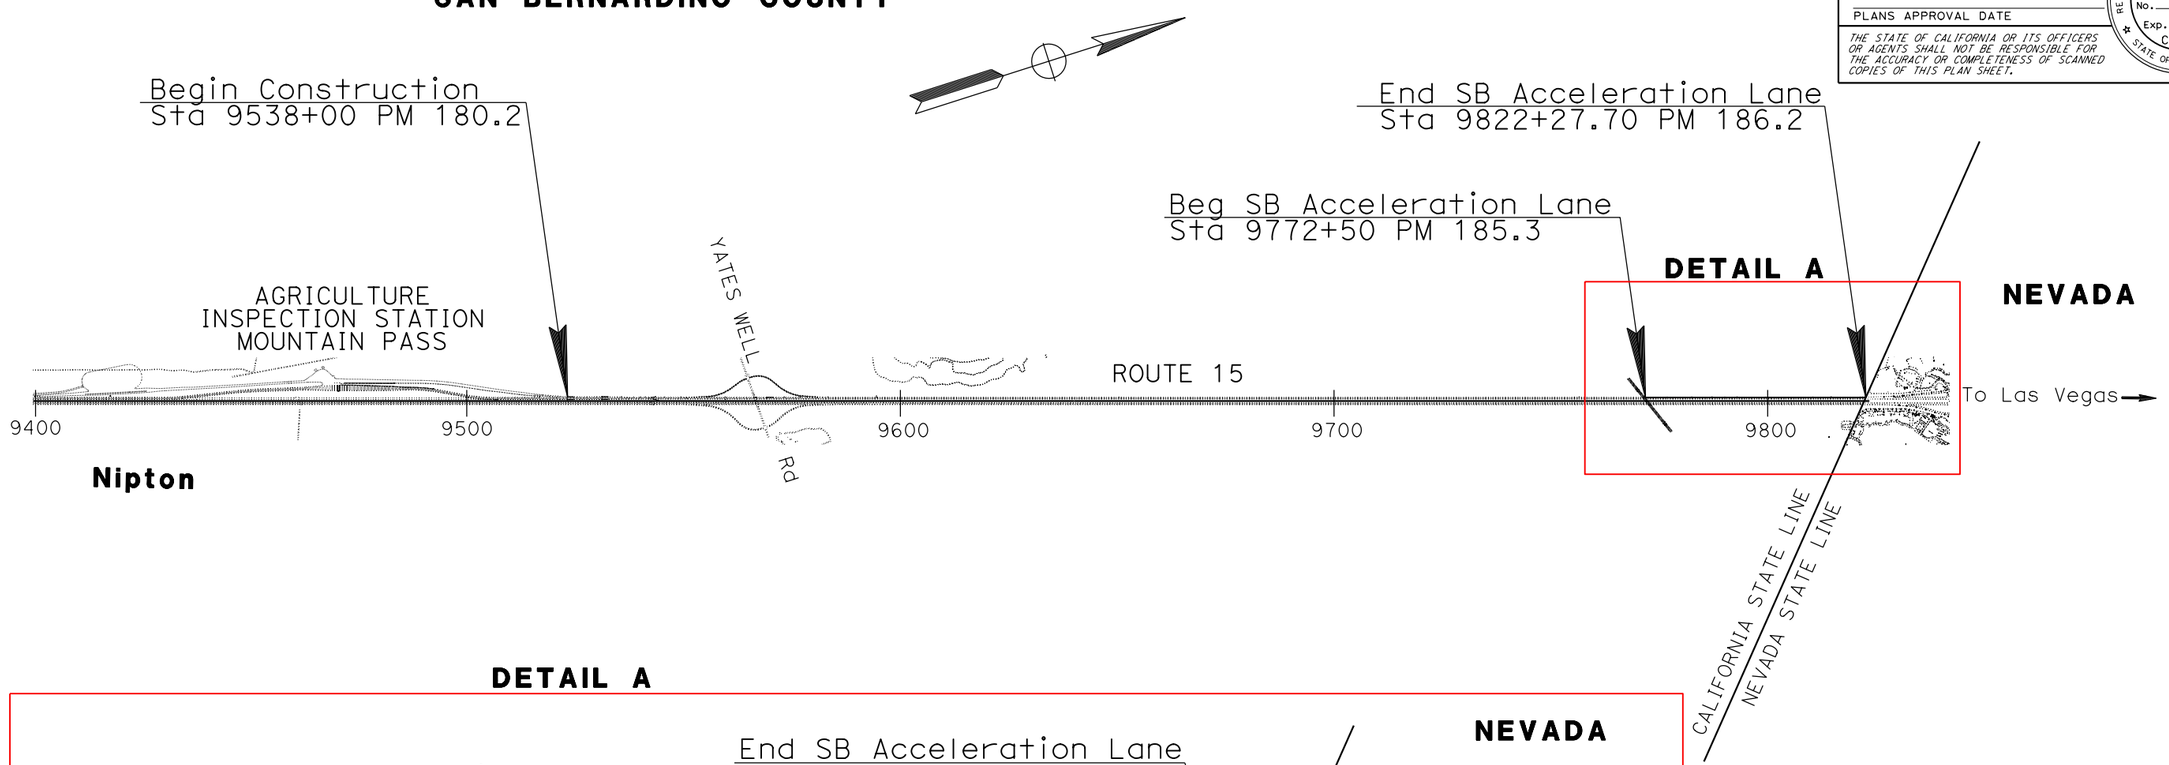

DETAIL A

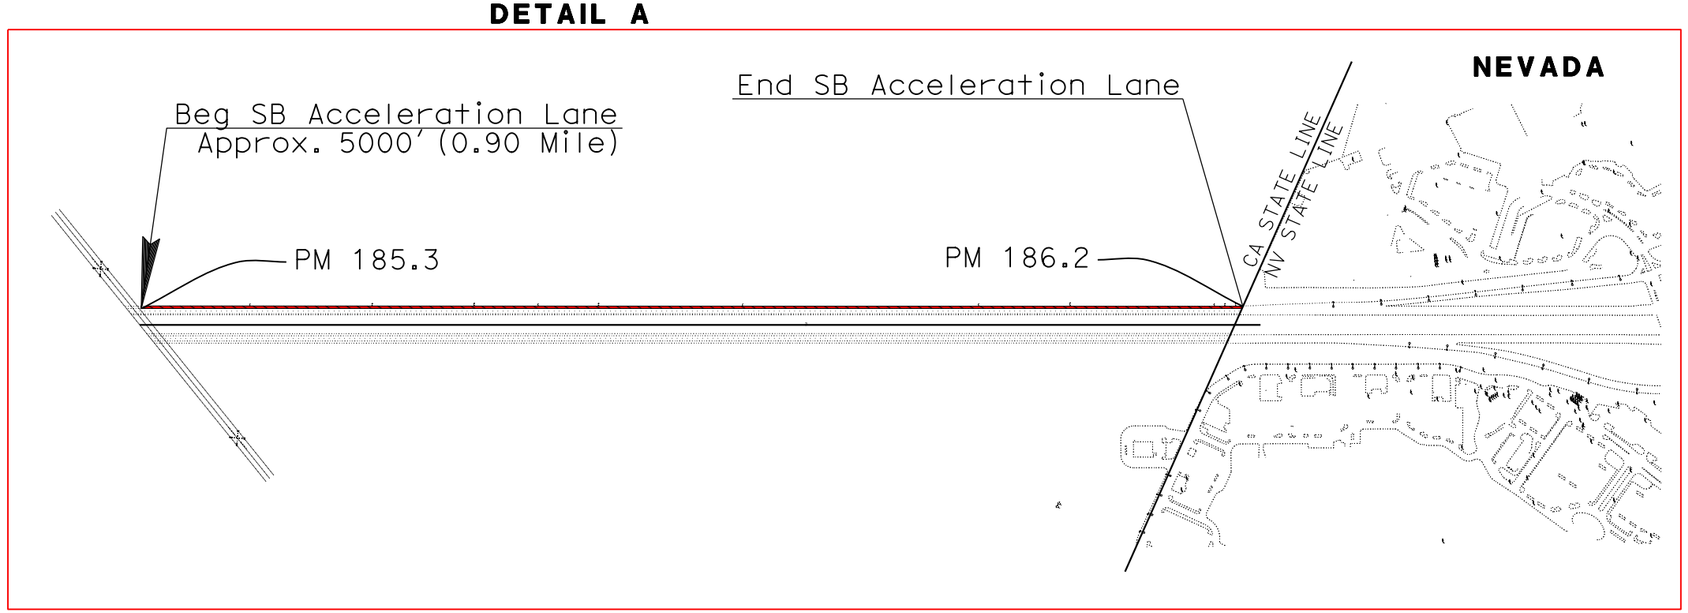

EXHIBIT
No Scale

EX-1

CONTRACT No.	08-1M8604
PROJECT ID	0822000056

REVISED BY | DATE REVISED

JAVED GREWAL | CAT QUACH

CALCULATED-DESIGNED BY | CHECKED BY

FUNCTIONAL SUPERVISOR | CAT QUACH

STATE OF CALIFORNIA - DEPARTMENT OF TRANSPORTATION

Caltrans

LAST REVISION 00-00-00 | DATE PLOTTED => 28-APR-2022 | TIME PLOTTED => 11:22

BORDER LAST REVISED 7/2/2010 | USERNAME => s145549 | DGN FILE => do_not_use_0822000056ab001.dgn | RELATIVE BORDER SCALE IS IN INCHES 0 1 2 3 | UNIT 0000 | PROJECT NUMBER & PHASE 0822000056