BRISTOL STREET WIDENING

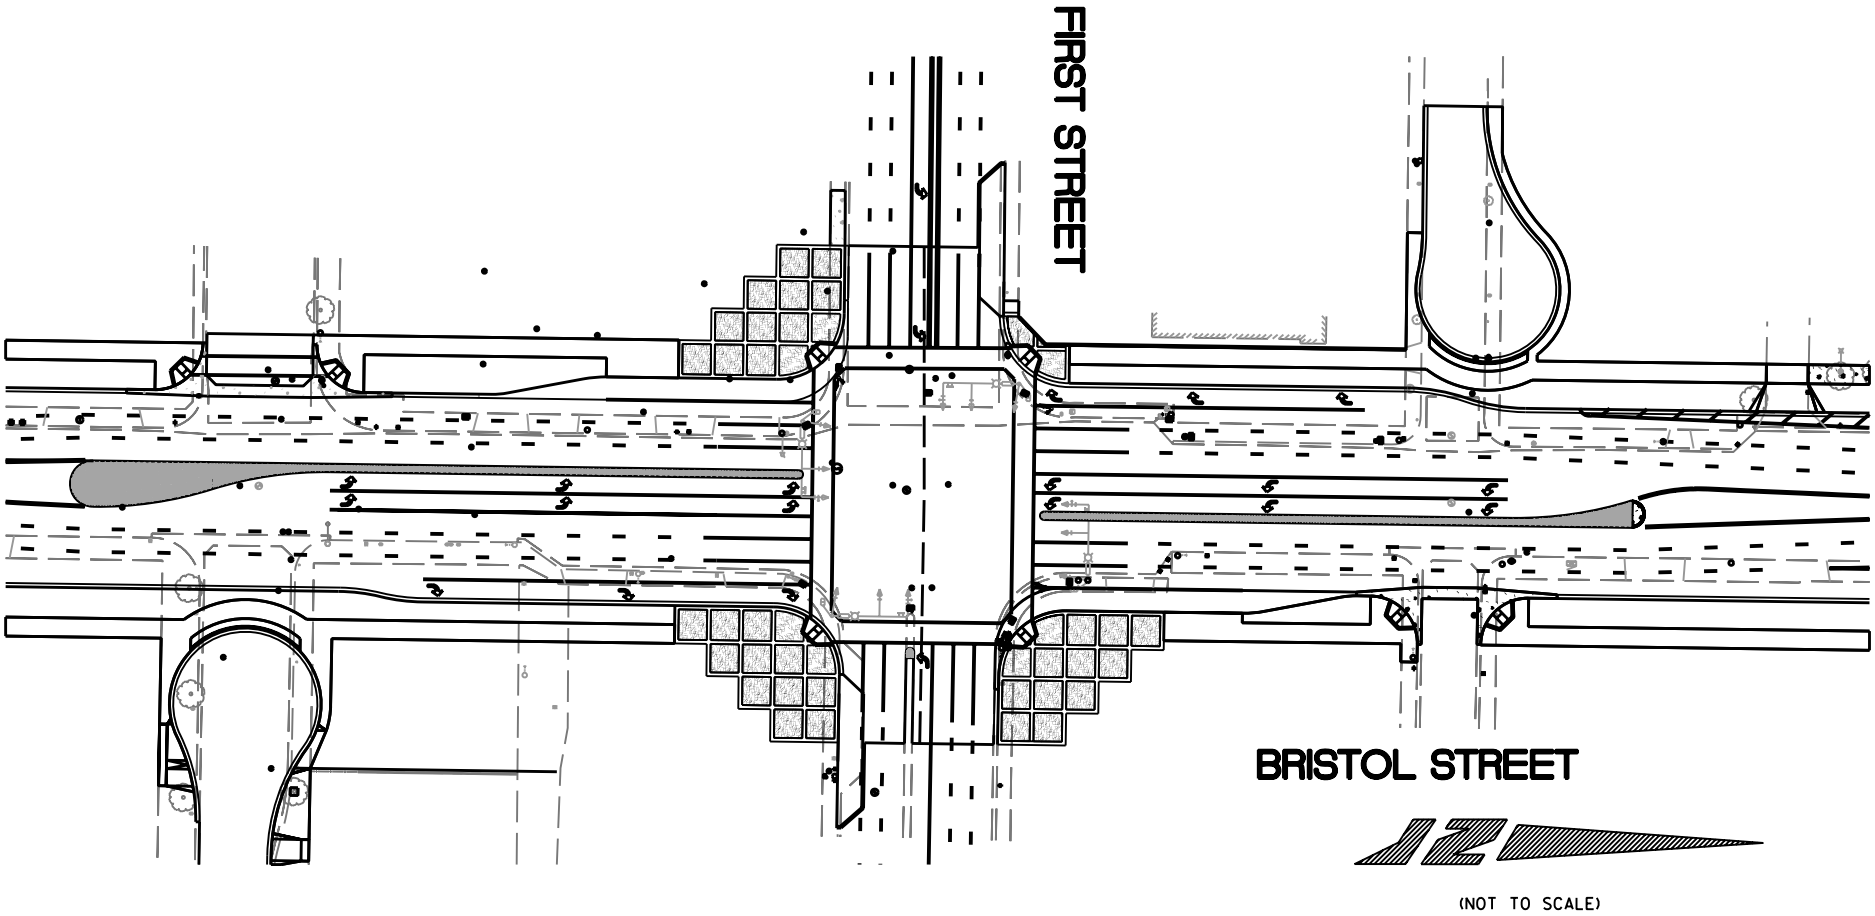

FIRST STREET INTERSECTION

EXHIBIT B