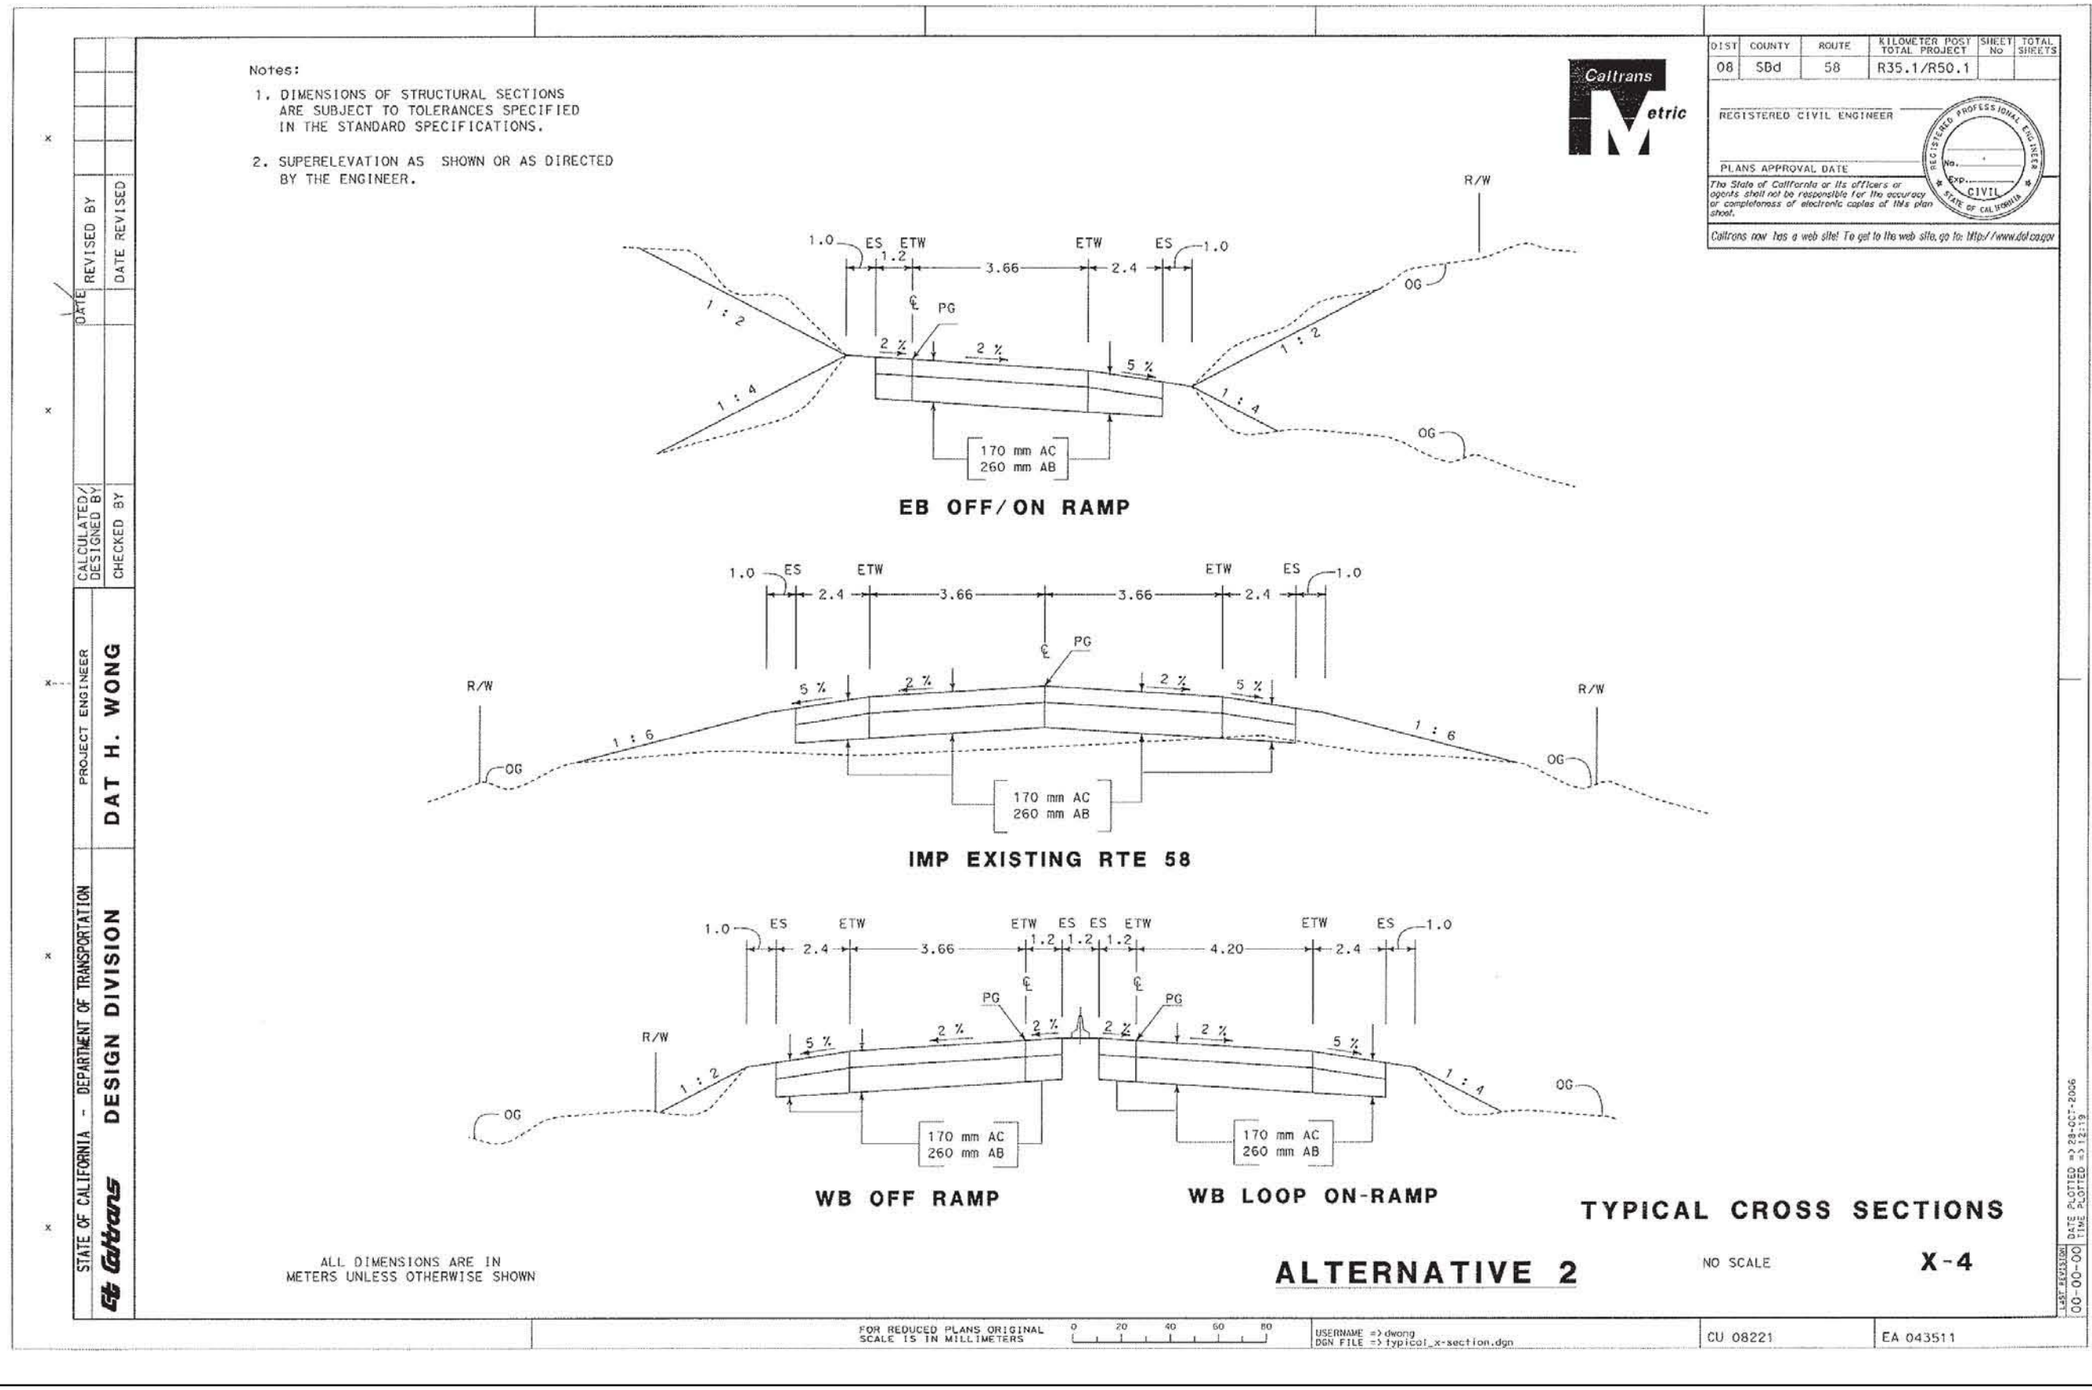

SOURCE: Caltrans (2007)

Figure 7
Alternative 2 - Cross Section Drawings
State Route 58 Hinkley Expressway Project

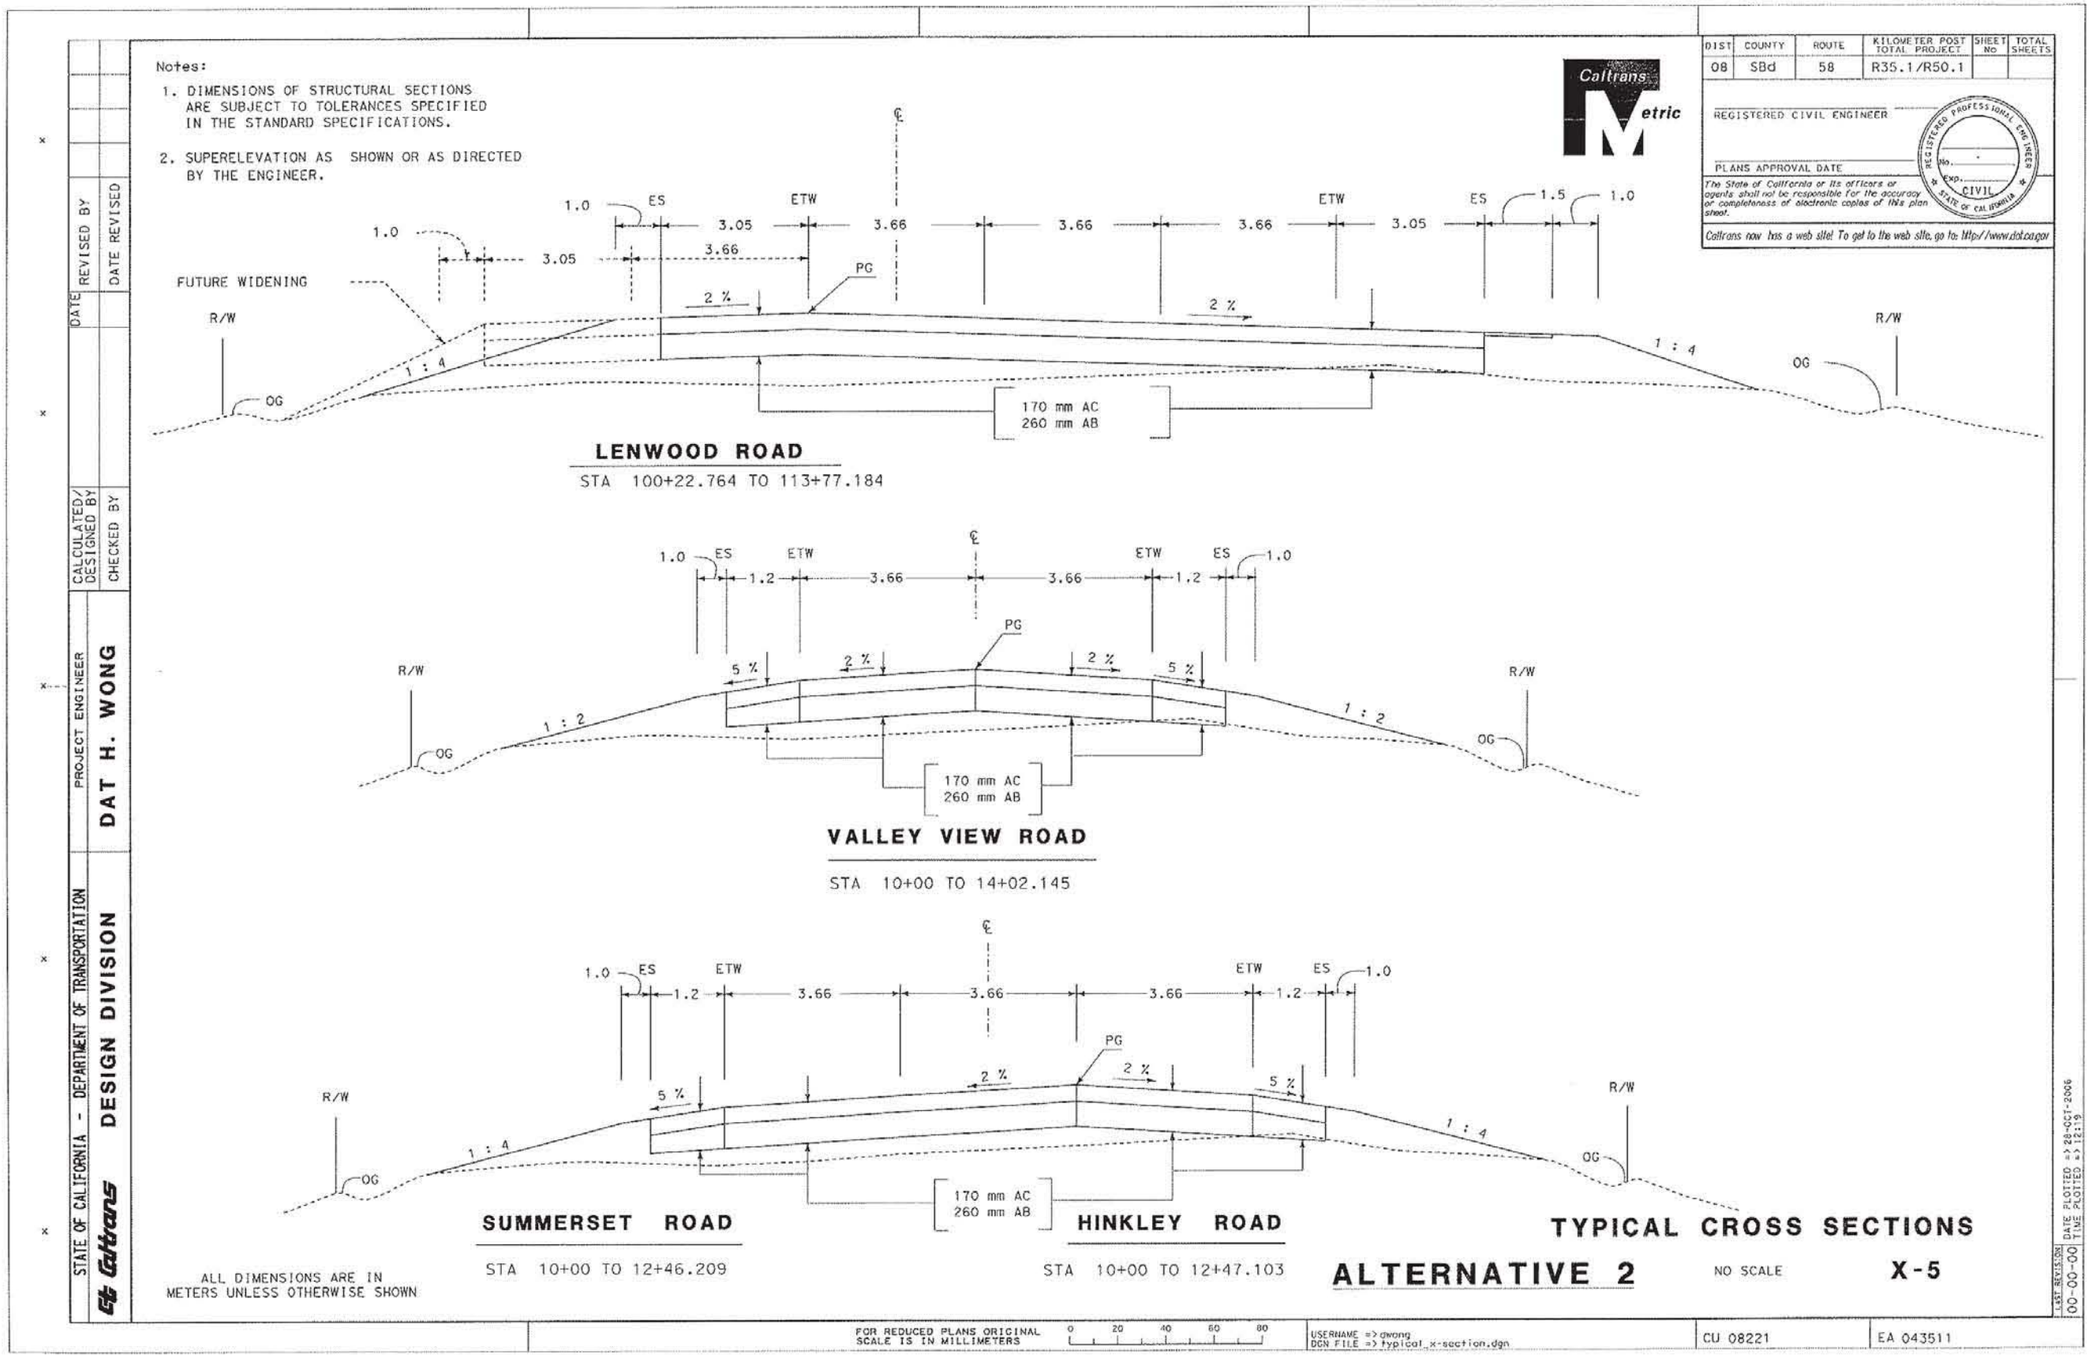

SOURCE: Caltrans (2007)

Figure 8
Alternative 2 - Cross Section Drawings
State Route 58 Hinkley Expressway Project

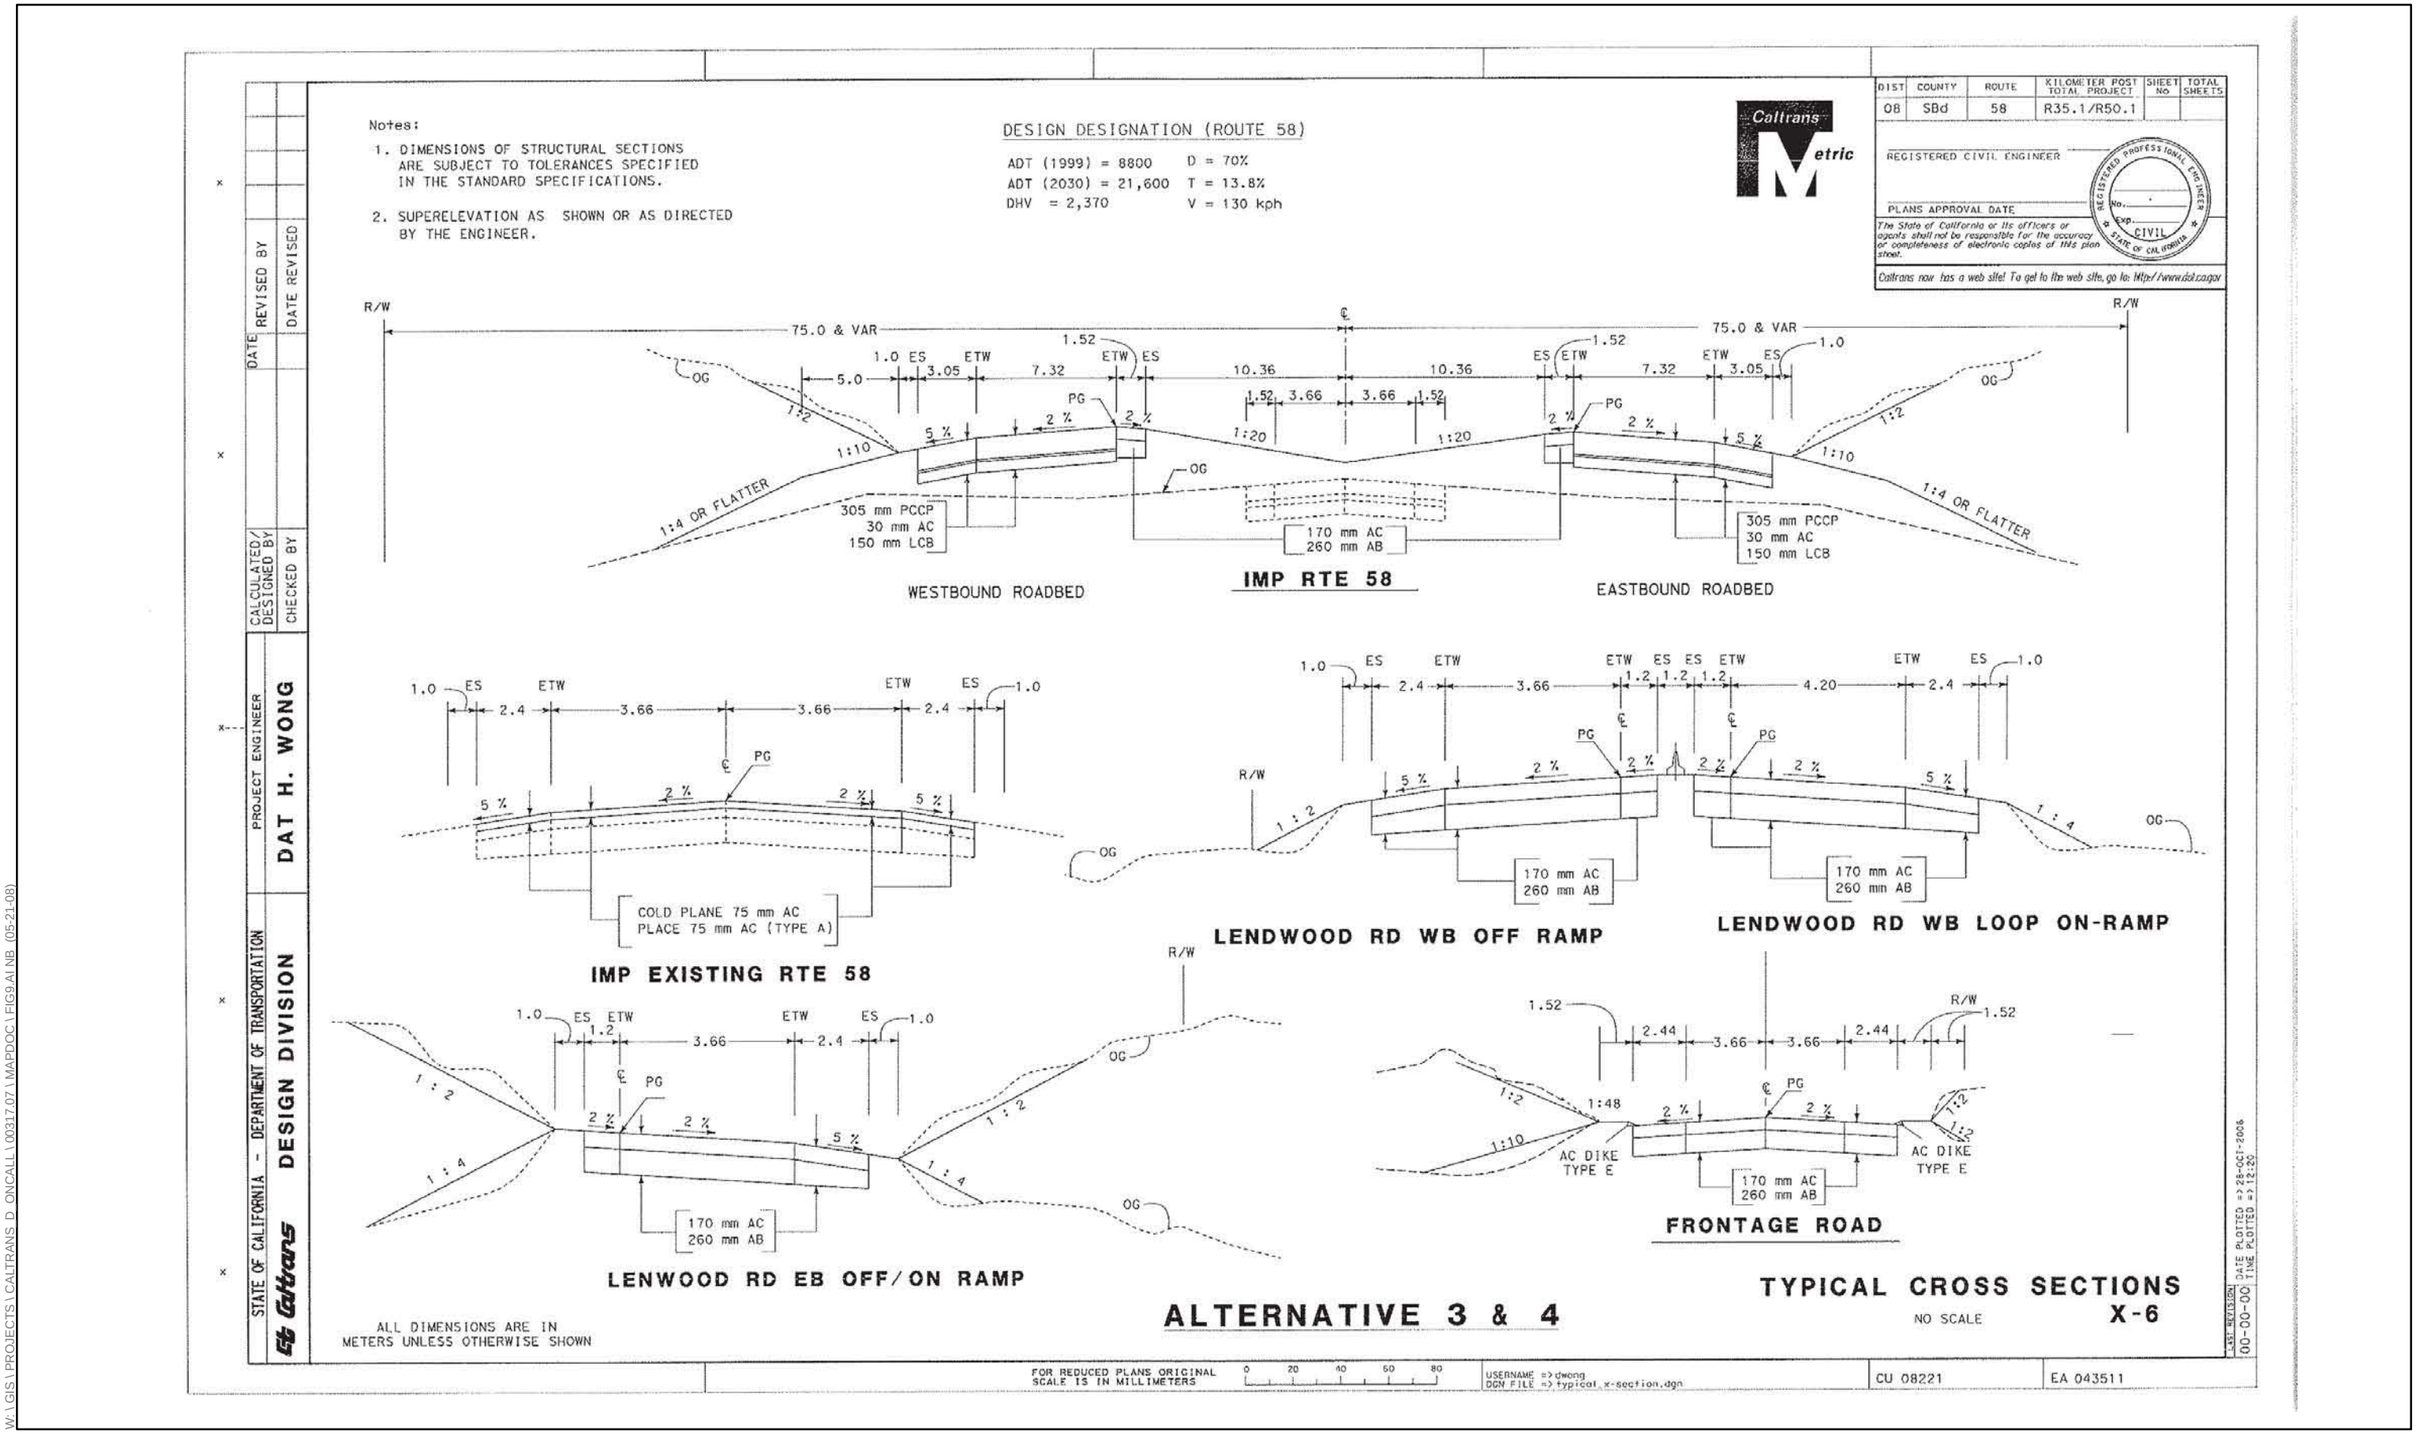

SOURCE: Caltrans (2007)

Figure 9
Alternatives 3 and 4 - Cross Section Drawings
State Route 58 Hinkley Expressway Project

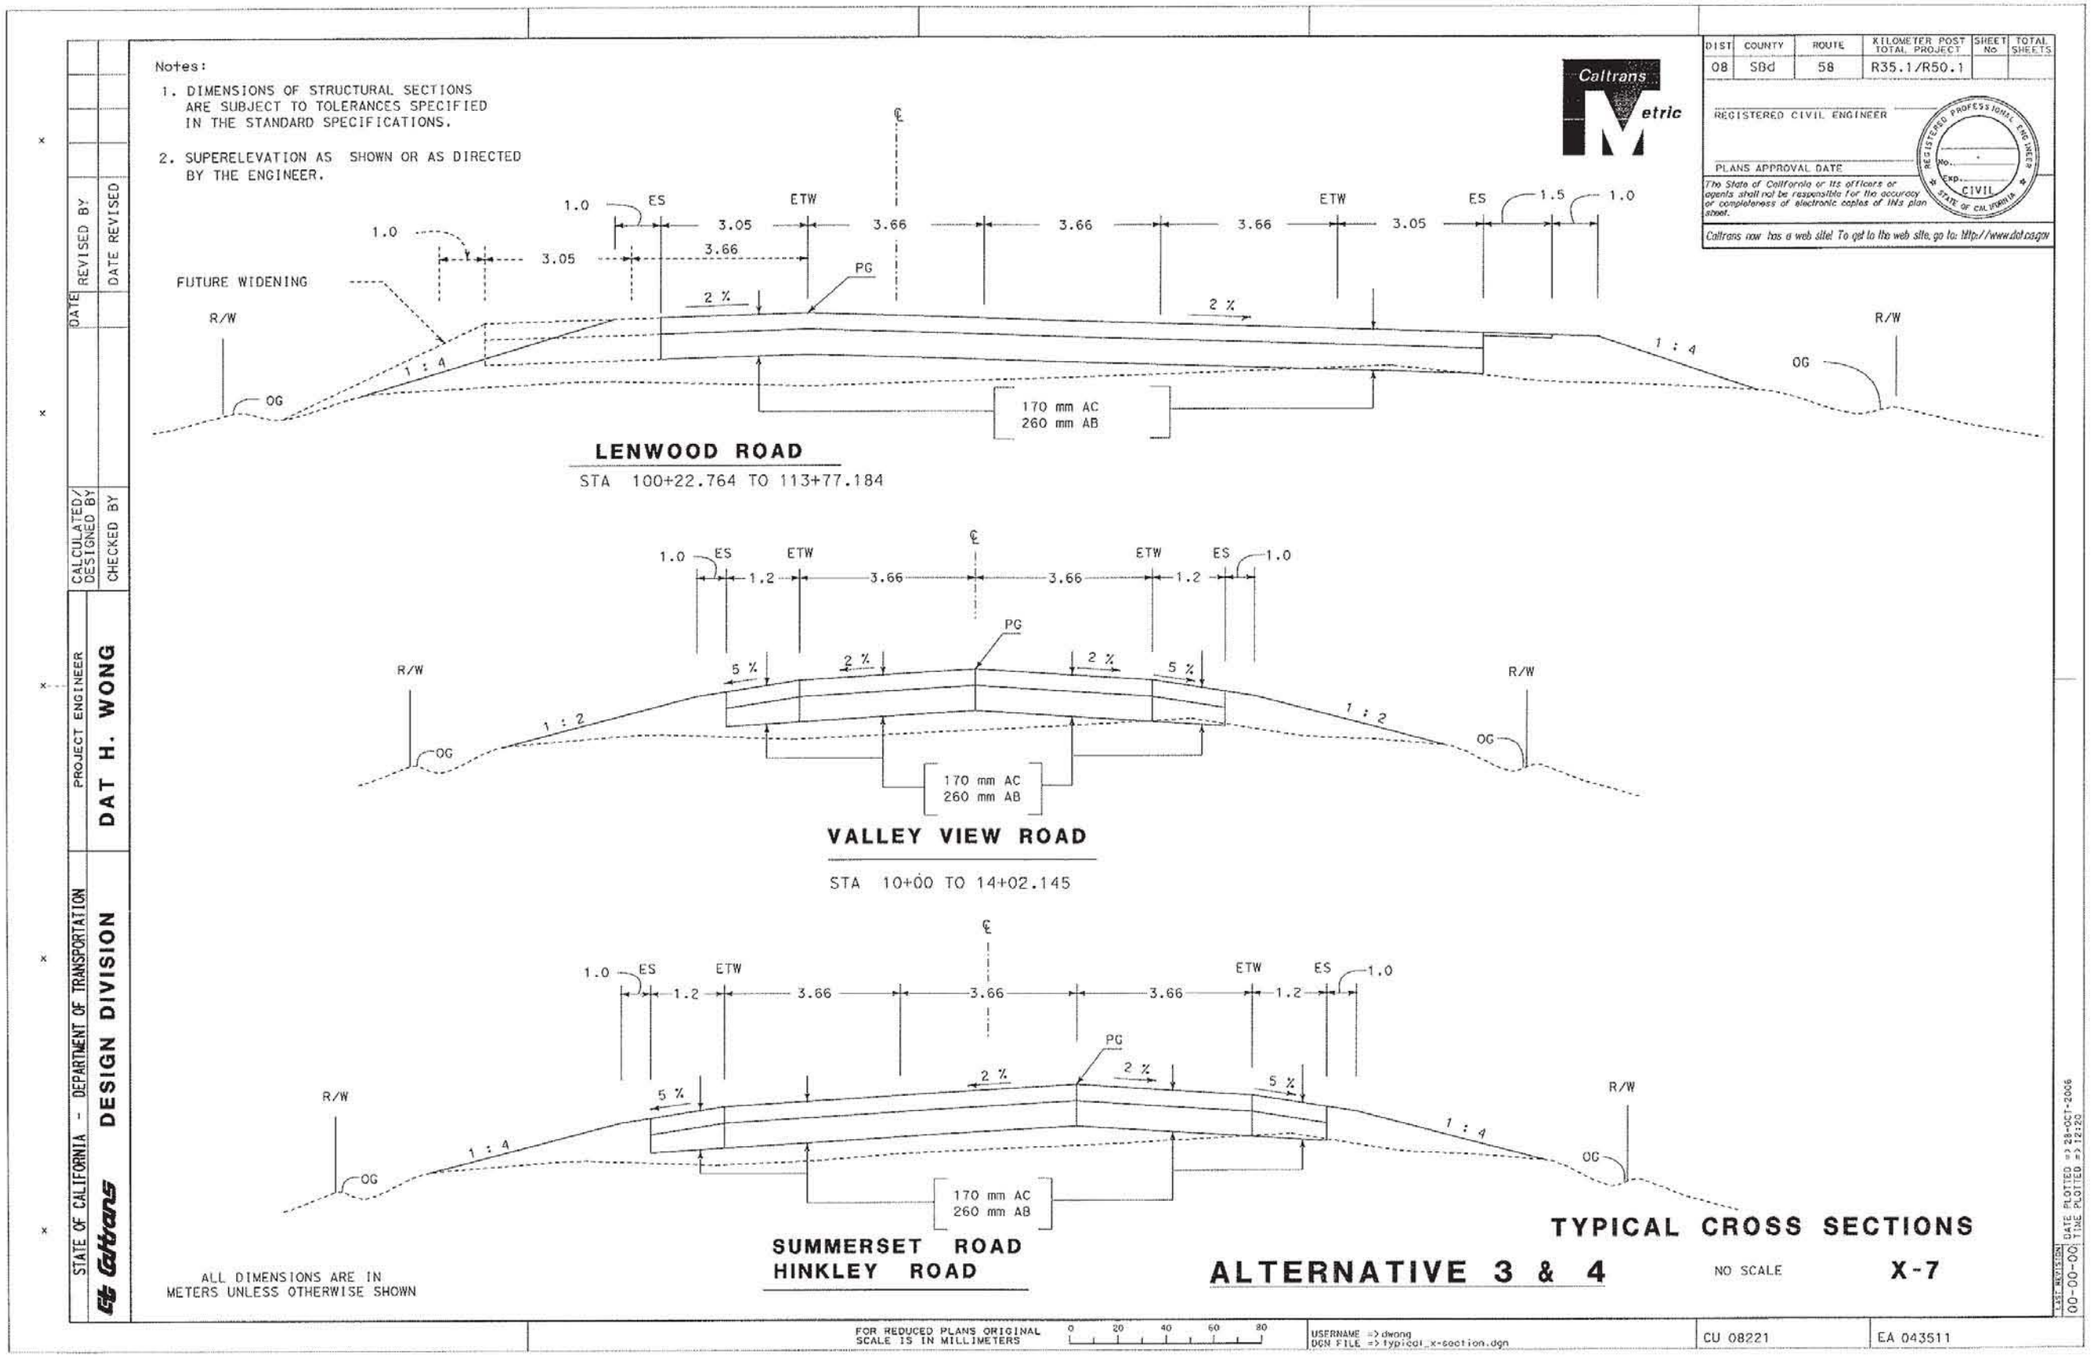

SOURCE: Caltrans (2007)

Figure 10
Alternatives 3 and 4 - Cross Section Drawings
State Route 58 Hinkley Expressway Project